


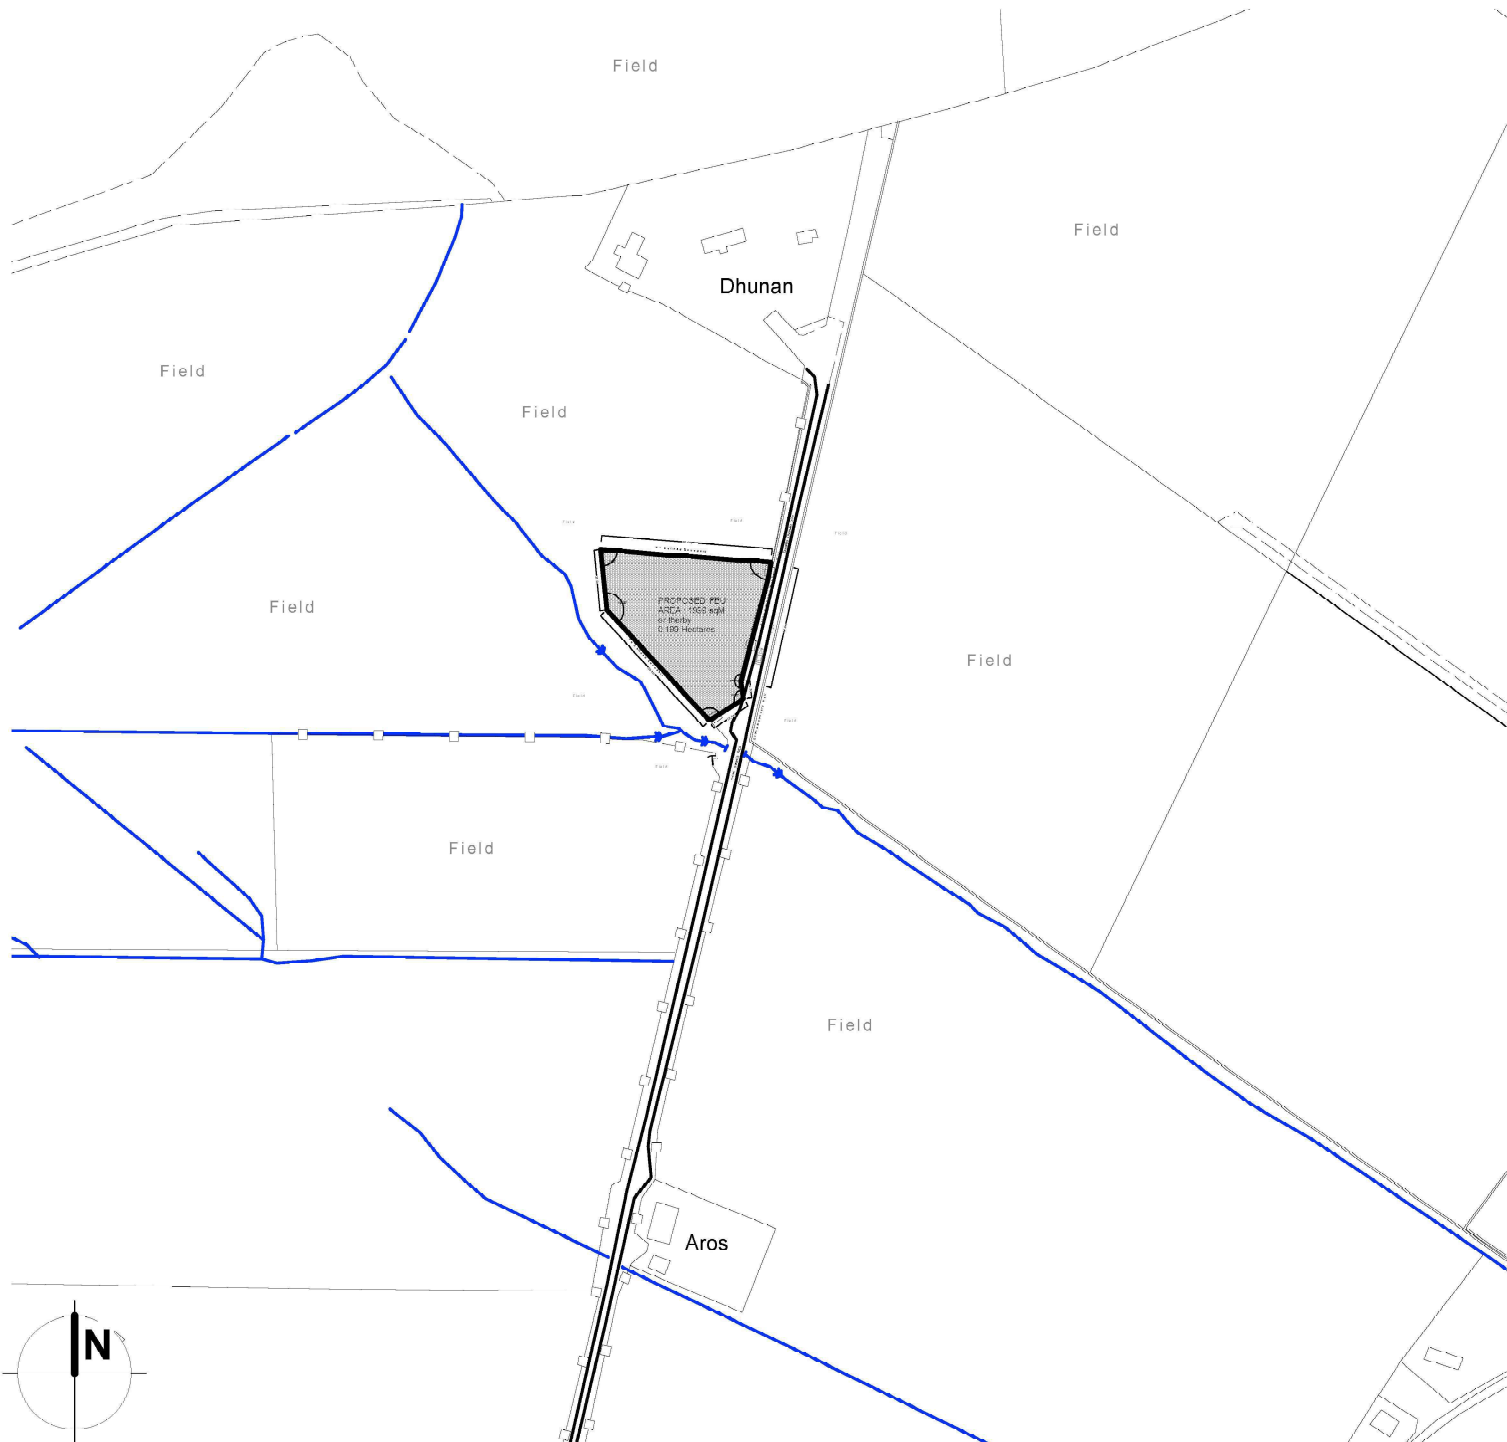

PLOT LOCATION PLAN : NC 03534 33603

1:2500



Kerr AT architects

Firthview Offices : I entran : Inverness : IV3 8RJ
01463 831 738 : admin@KerrATarchitects.co.uk

CLIENT

MR + MRS MULHOLLAND

PROJECT

DECROFTING PLAN : LAND SOUTH OF DHUNAN : 232 CULKIEN : STOER : IV27 4JG

DRAWING TITLE

PLOT LOCATION PLAN

DRAWN BY

aT

DATE

April 2025

SCALE

As Stated at A3


PROJECT NO.

STOER


DWG. NO.

03

DO NOT SCALE FROM THIS DRAWING : CONTRACTOR MUST CHECK ALL DIMENSIONS BEFORE COMMENCING WORK. REPORT ANY DISCREPANCIES TO THE ARCHITECTS IMMEDIATELY. COPYRIGHT + REPRODUCTION RESERVED BY Kerr AT architects.

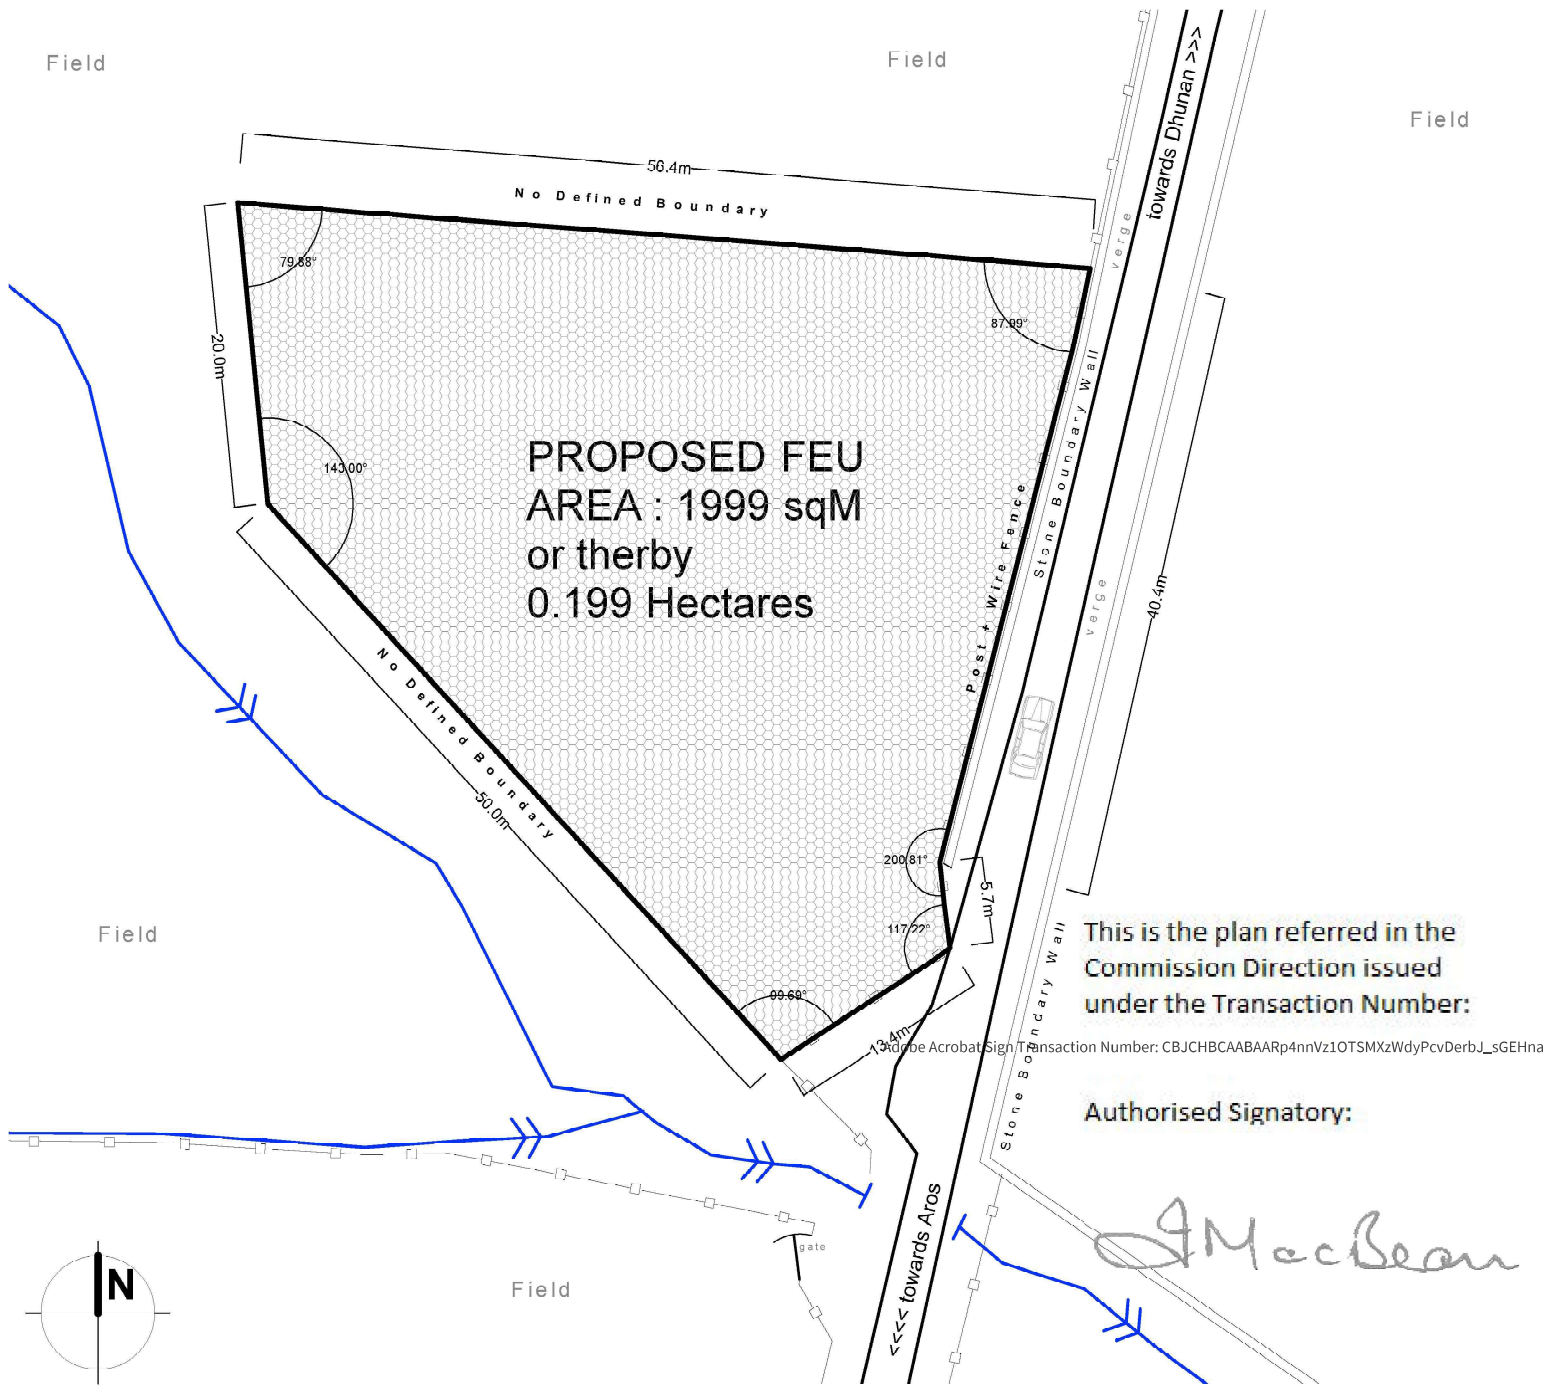

SITE PLAN : E:933636 / N:203525
1: 500

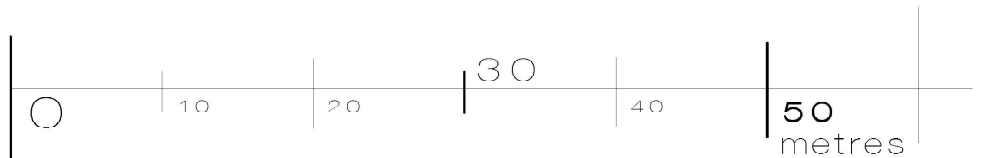

Kerr ATarchitects			Firthview Offices . Lentrann . Inverness . IV3 8RJ 01463 831 738 : admin@KerrATarchitects.co.uk	
CLIENT		MR + MRS MULHOLLAND		
PROJECT DECROFTING PLAN : LAND SOUTH OF DHUNAN : 232 CULKIEN : STOER : IV27 4JG				
DRAWING TITLE		SITE PLAN		
DRAWN BY	DATE	SCALE	PROJECT NO.	DWG. NO.
aT	April 2025	As Stated at A3	STOER	04
DO NOT SCALE FROM THIS DRAWING : CONTRACTOR MUST CHECK ALL DIMENSIONS BEFORE COMMENCING WORK. REPORT ANY DISCREPANCIES TO THE ARCHITECTS IMMEDIATELY. COPYRIGHT + REPRODUCTION RESERVED BY Kerr AT architects.				