


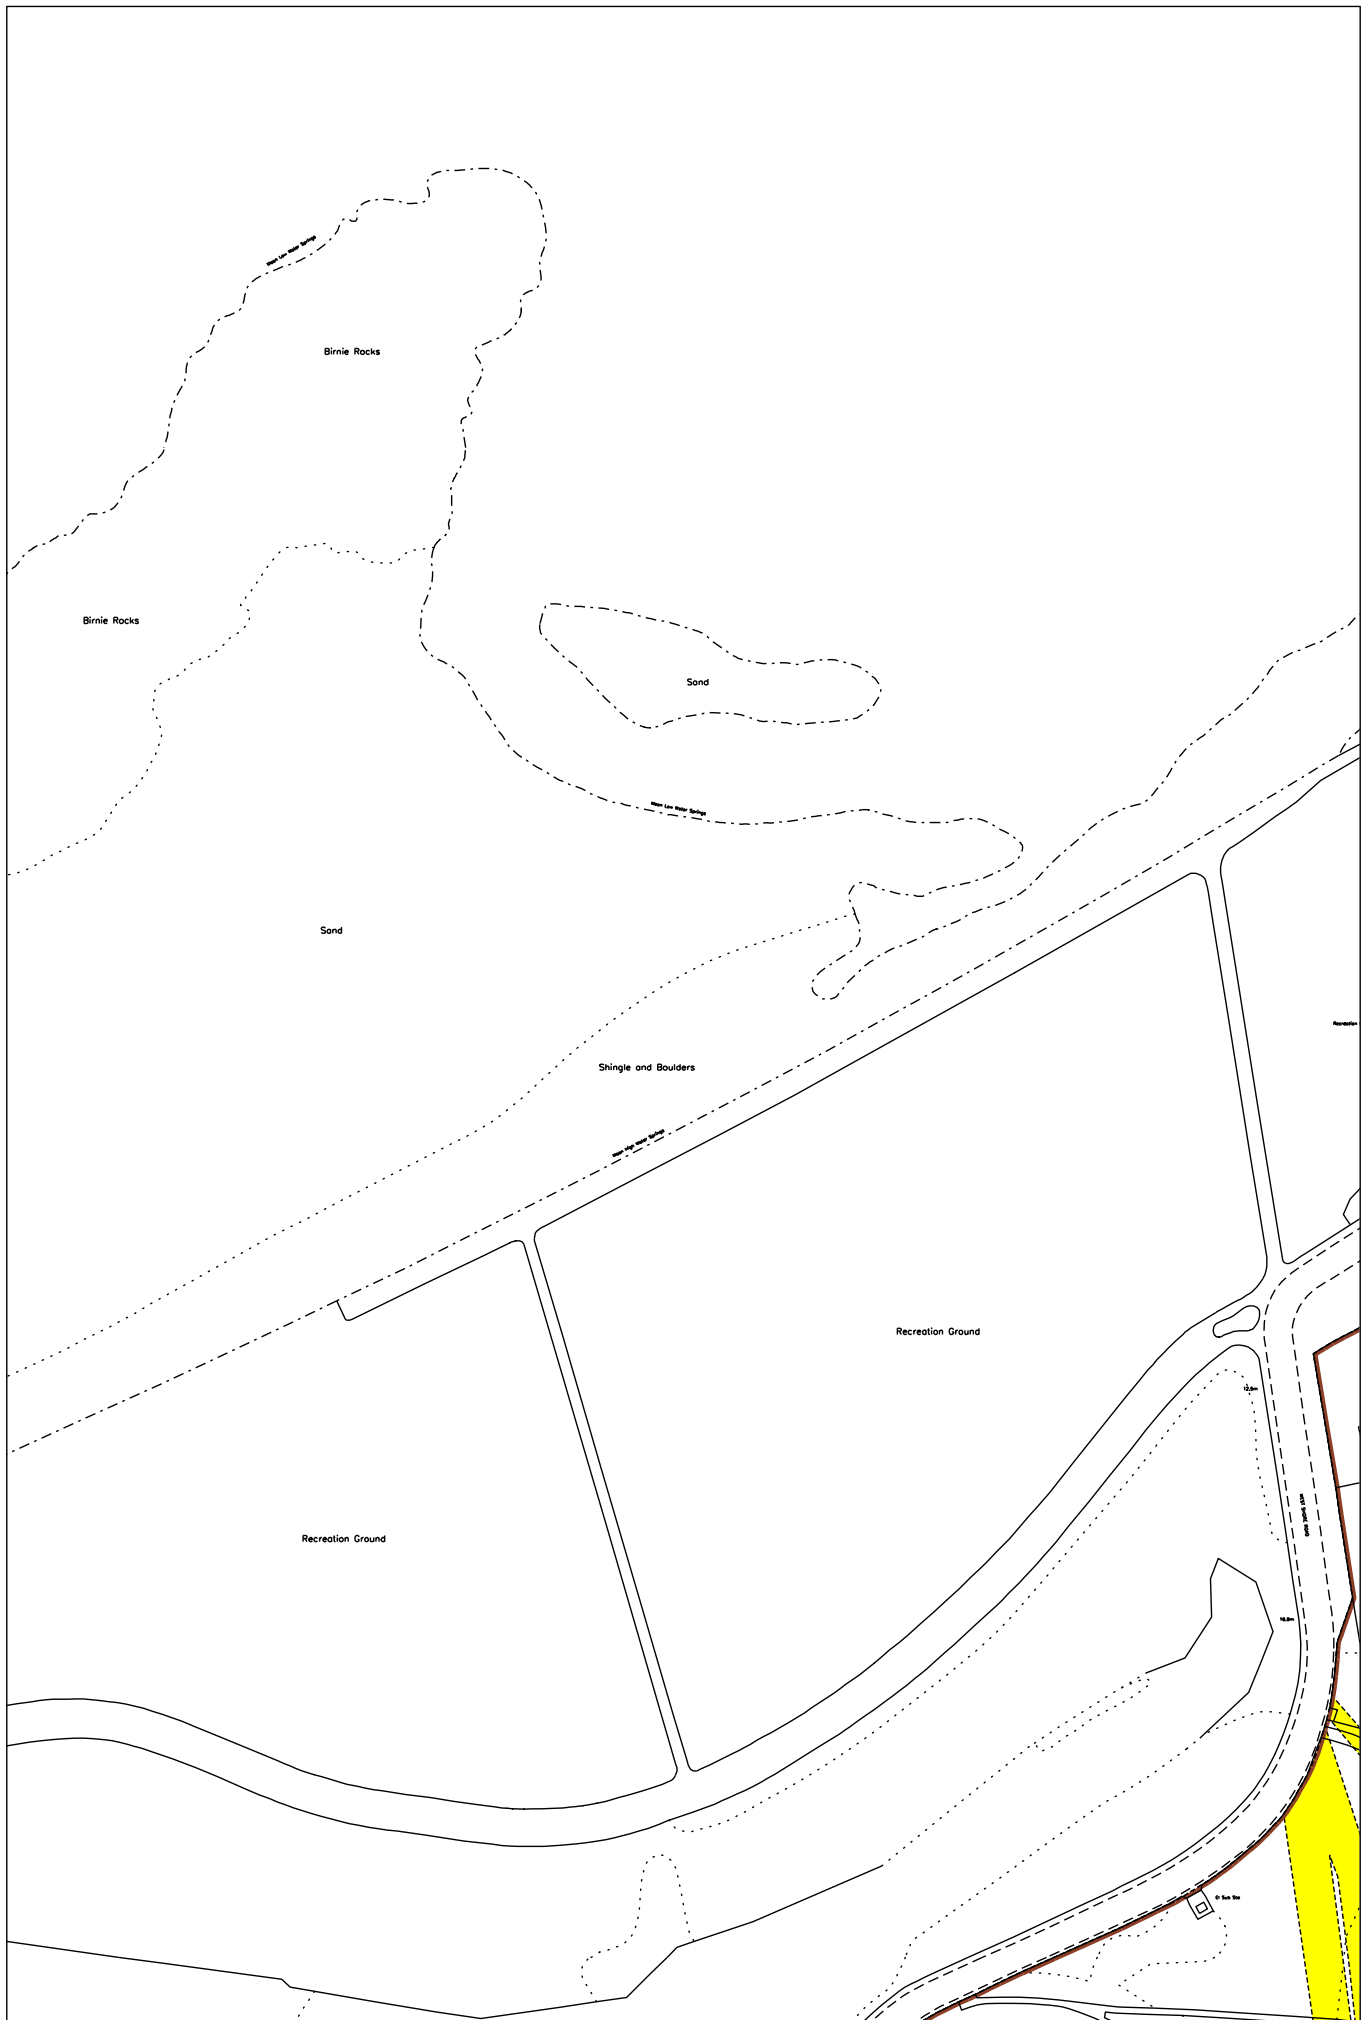


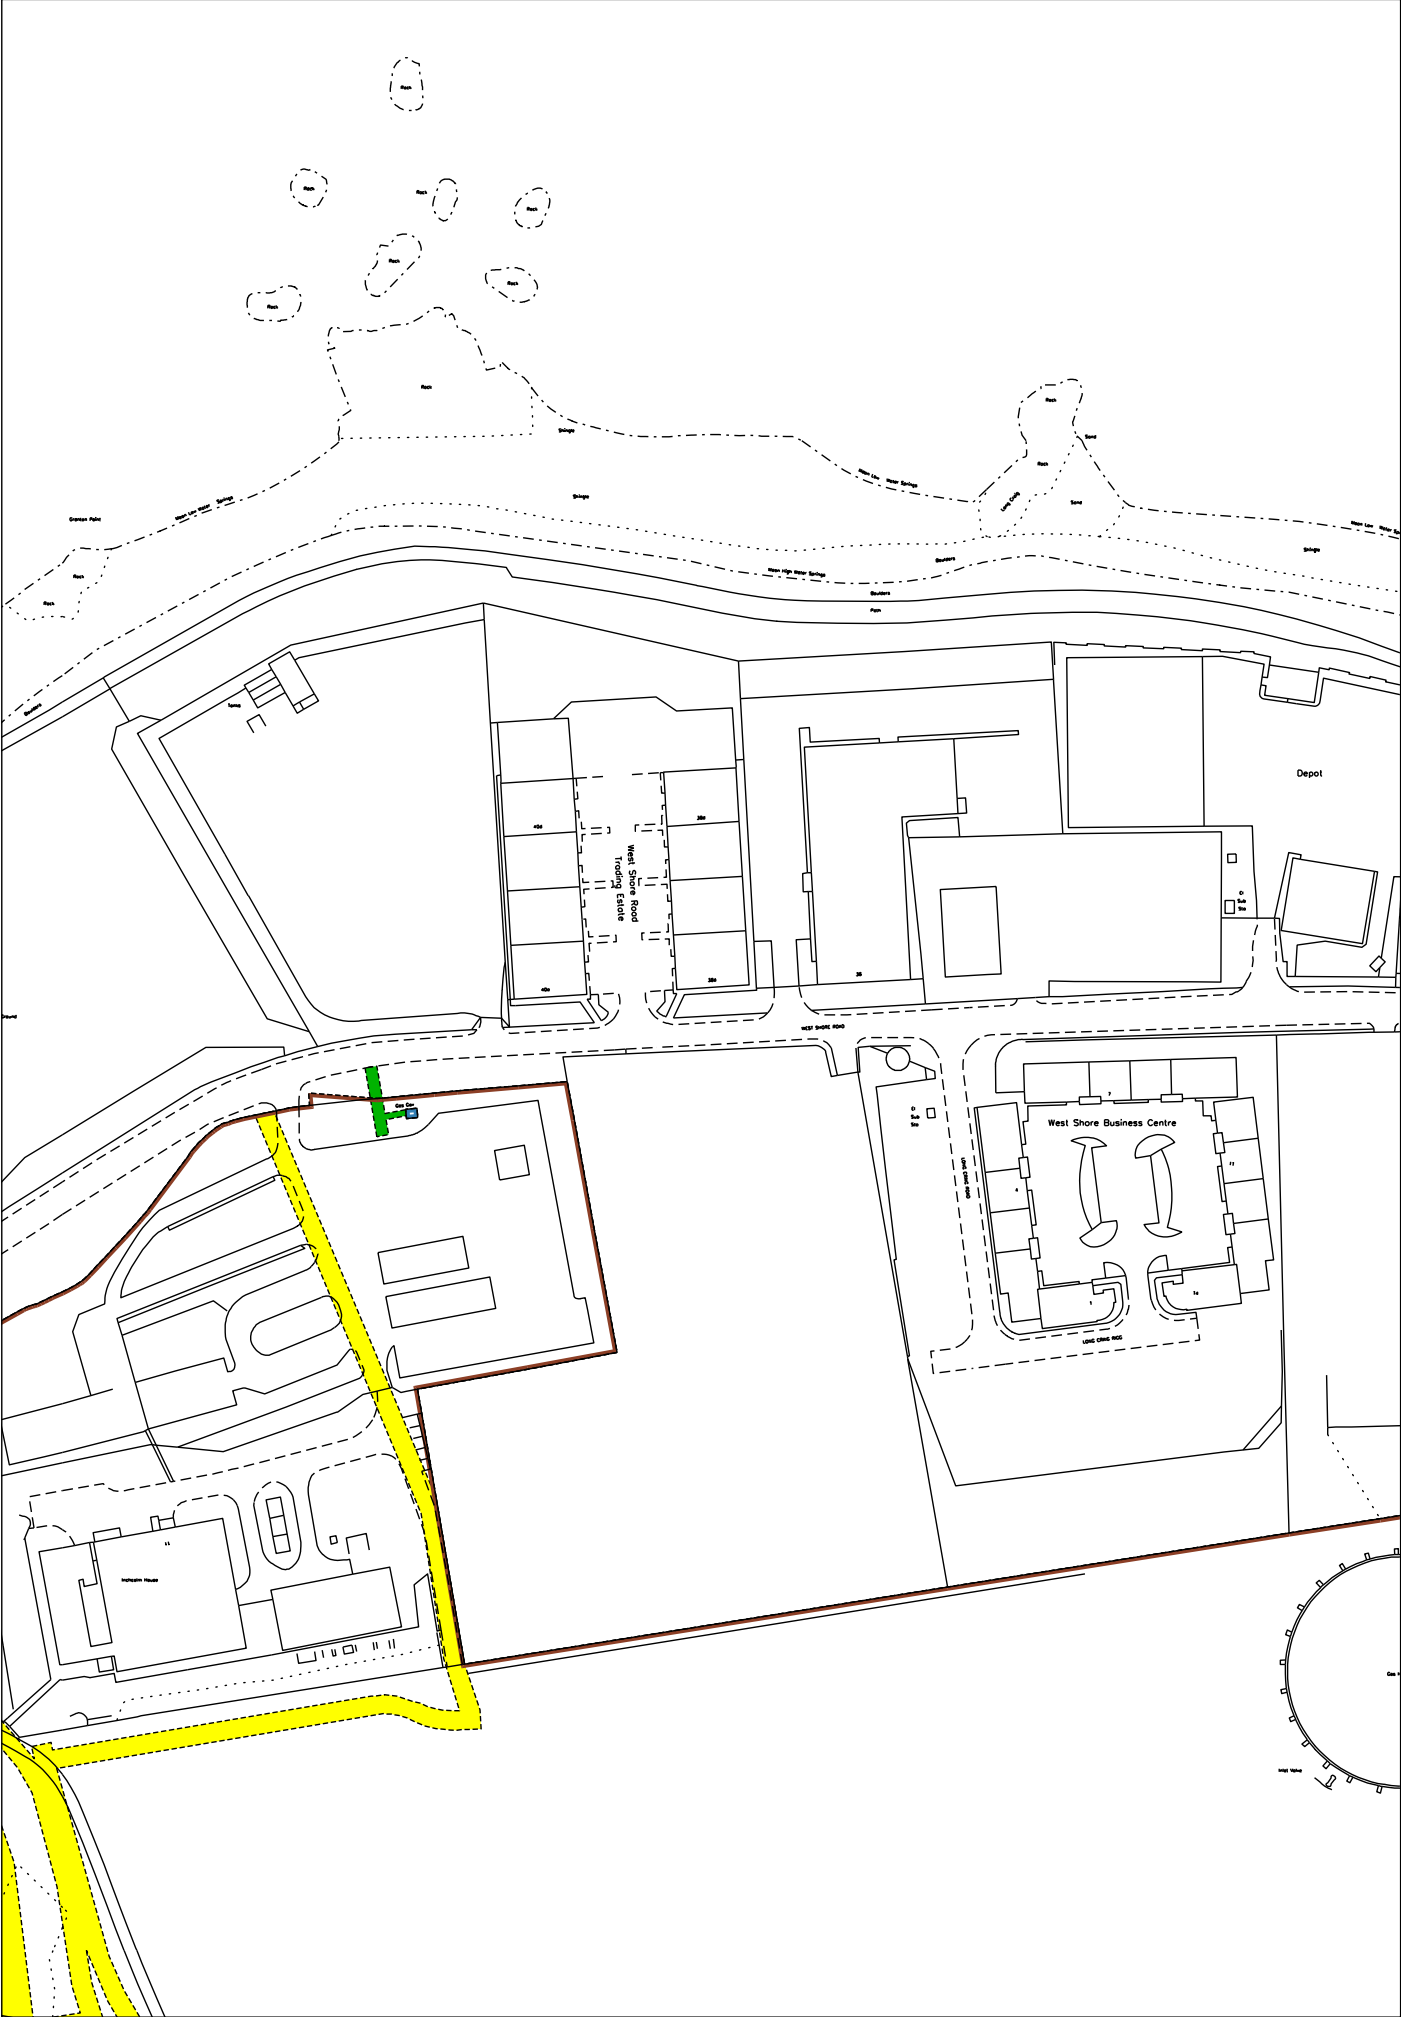


 



 LAND REGISTER OF SCOTLAND	Officer's ID / Date	Supplementary Plan to Title
	3083 12/9/2013	MID110484-1
	ORDNANCE SURVEY NATIONAL GRID REFERENCE	140m 
NT2176SE NT2276SW NT2276SE NT2176NE		Survey Scale
		1/1250


CROWN COPYRIGHT © – This copy has been produced from the ROS Digital Mapping System on 03/08/2021 with the authority of Ordnance Survey under Section 47 of the Copyright, Designs and Patents Act 1988. Unless there is a relevant exception to copyright, the copy must not be copied without the prior permission of the copyright owner. OS Licence no 100041182.

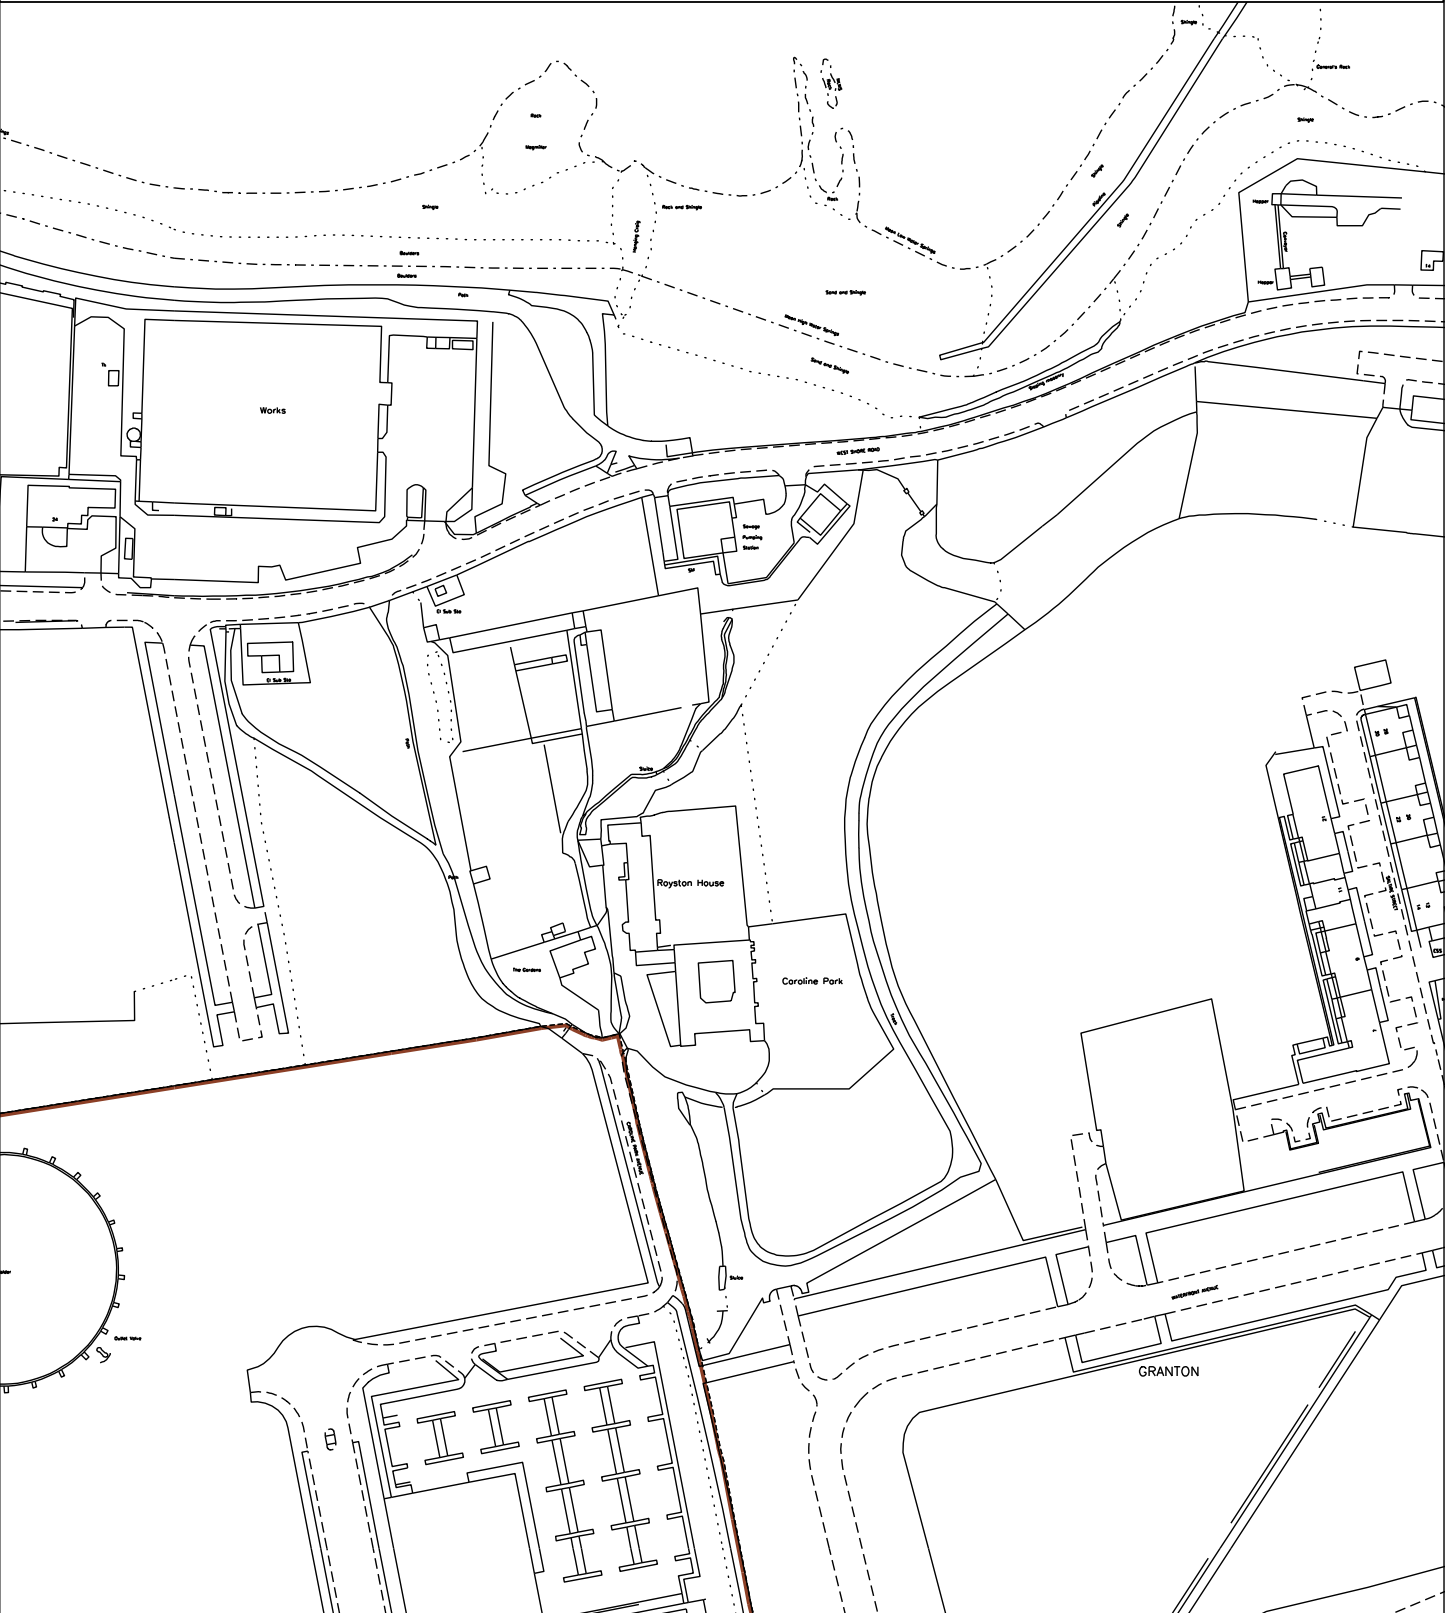


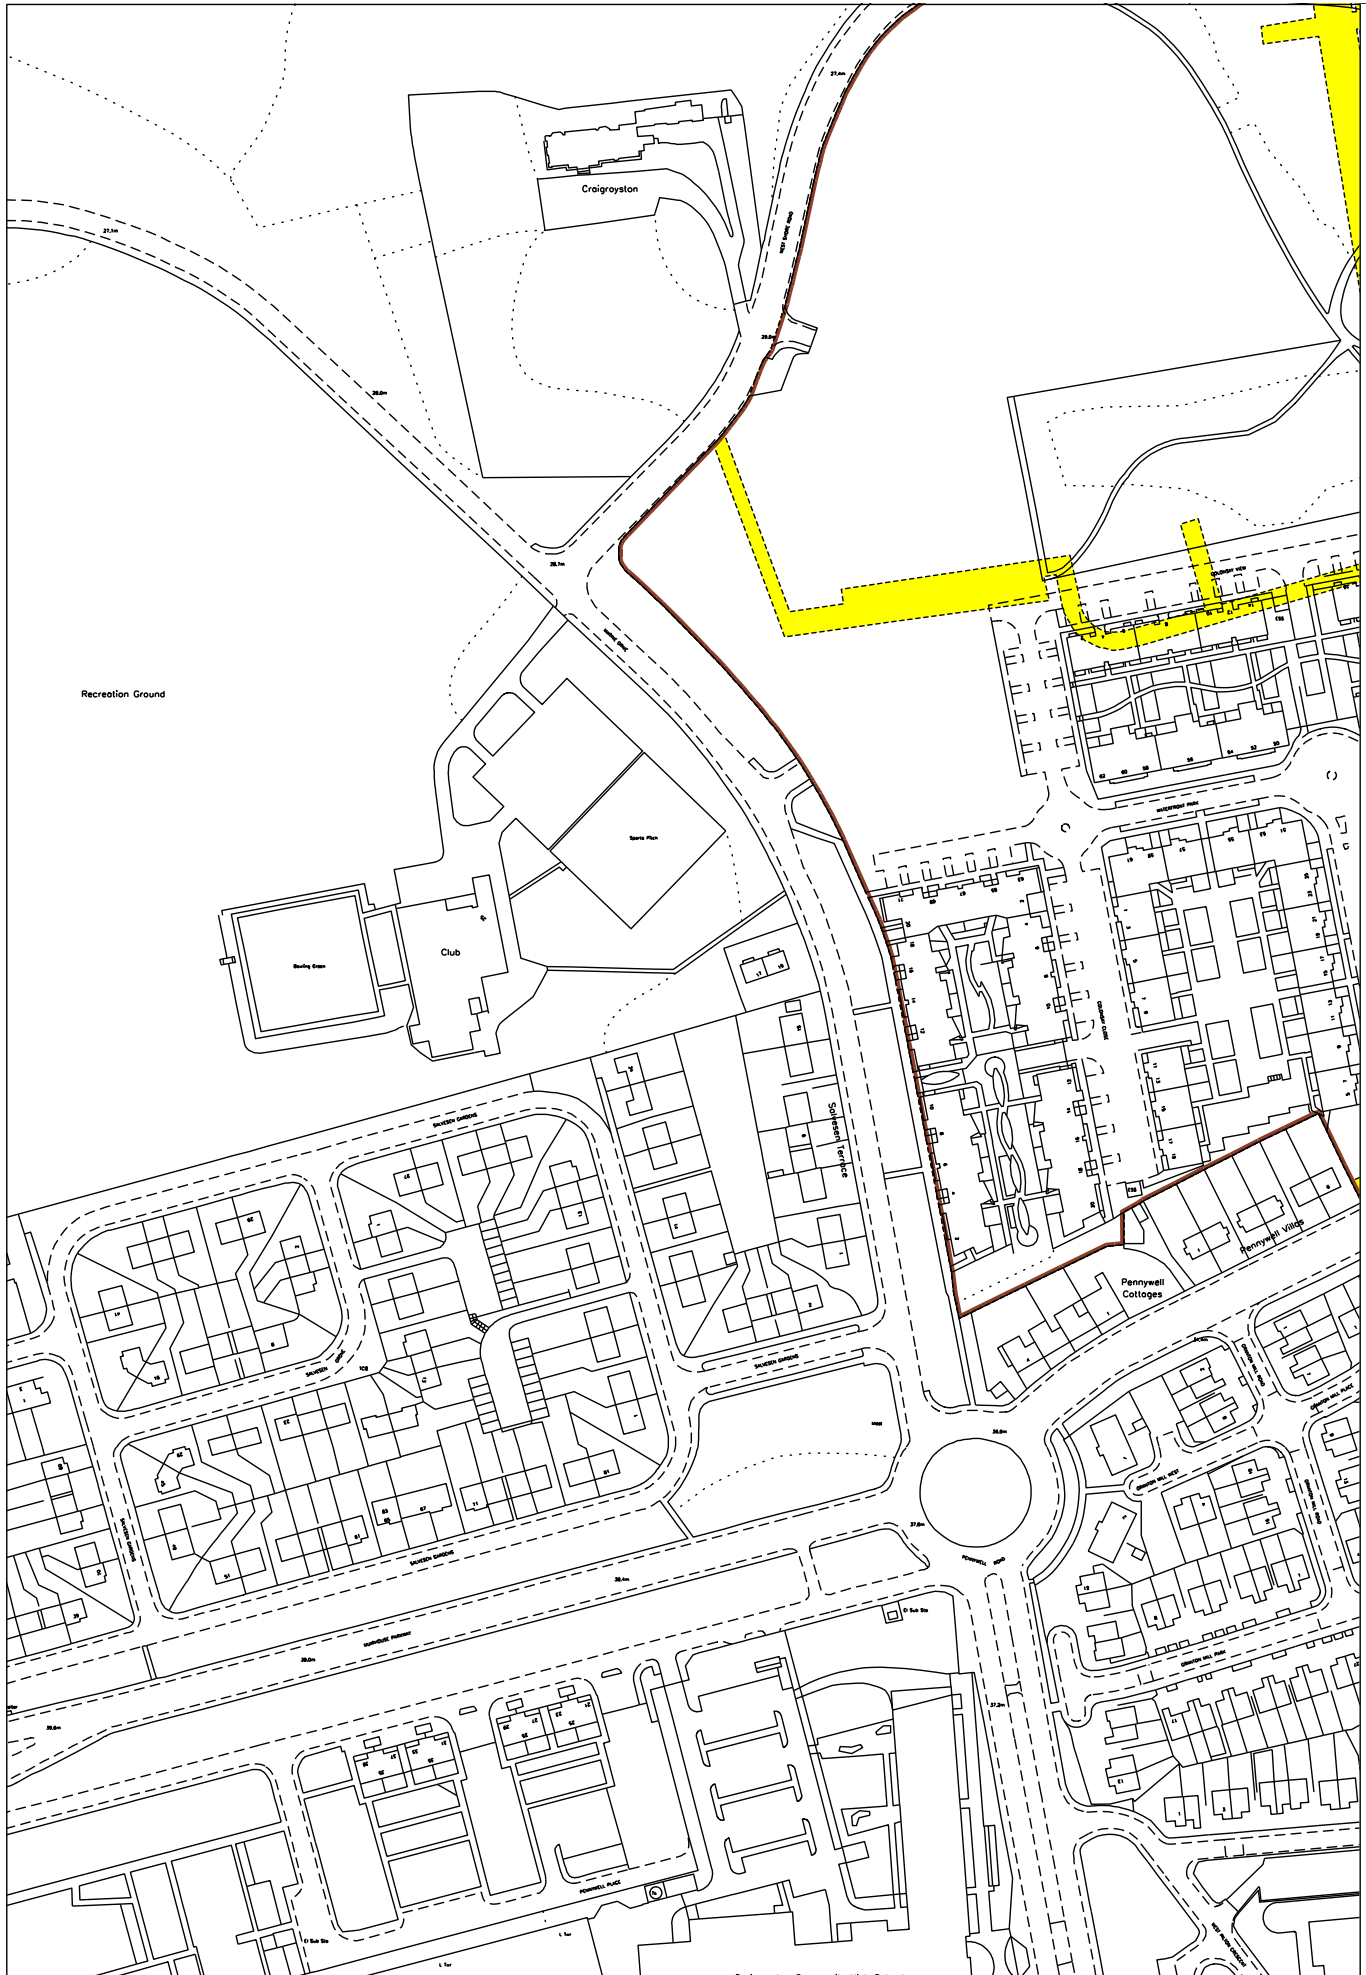

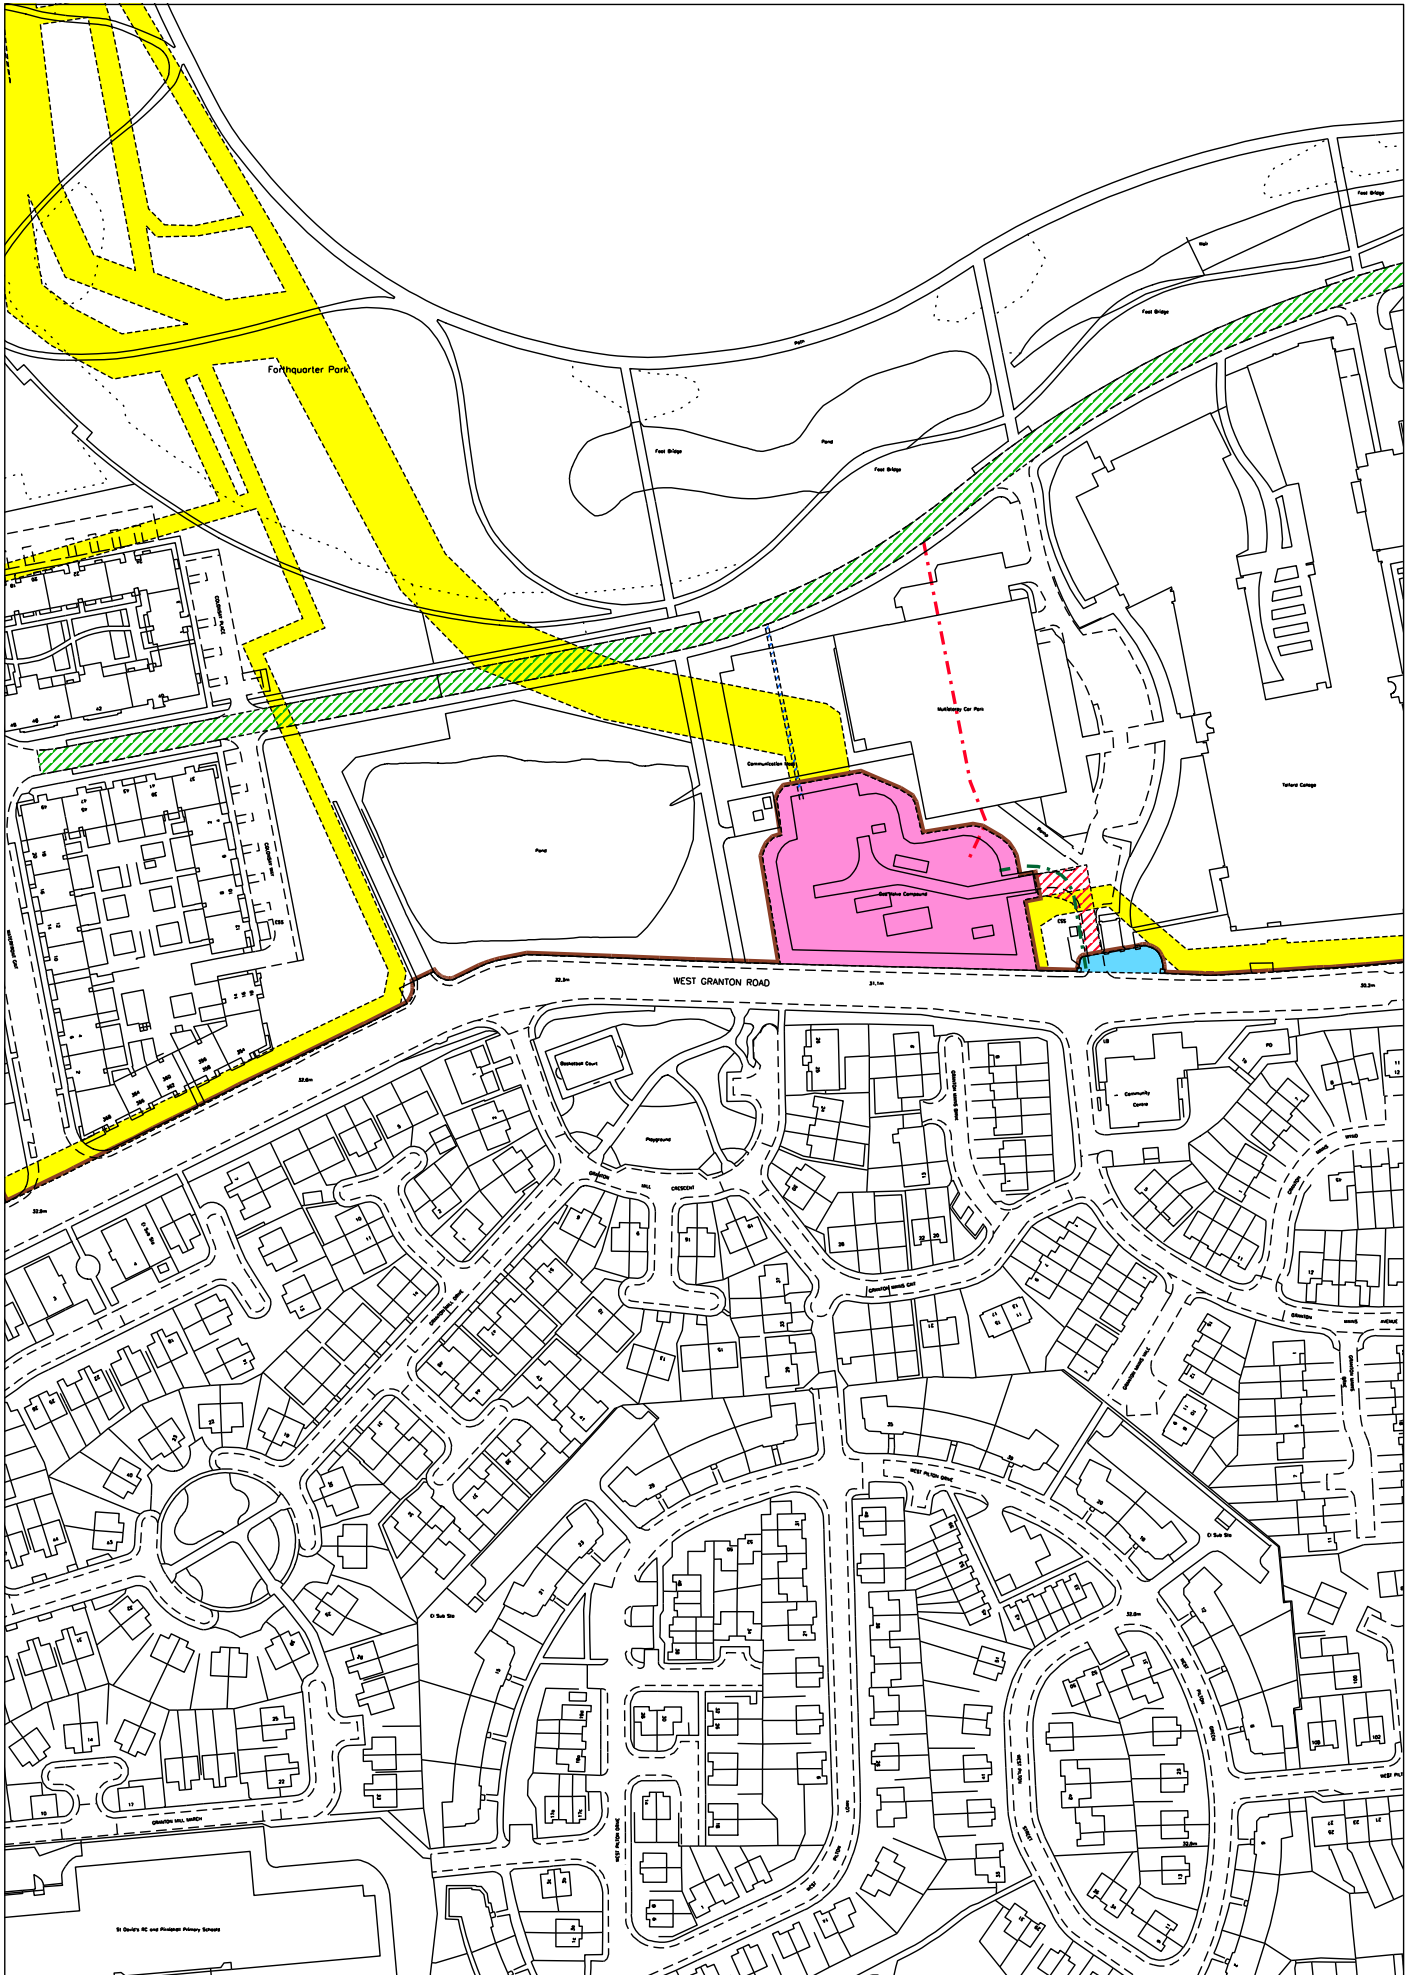

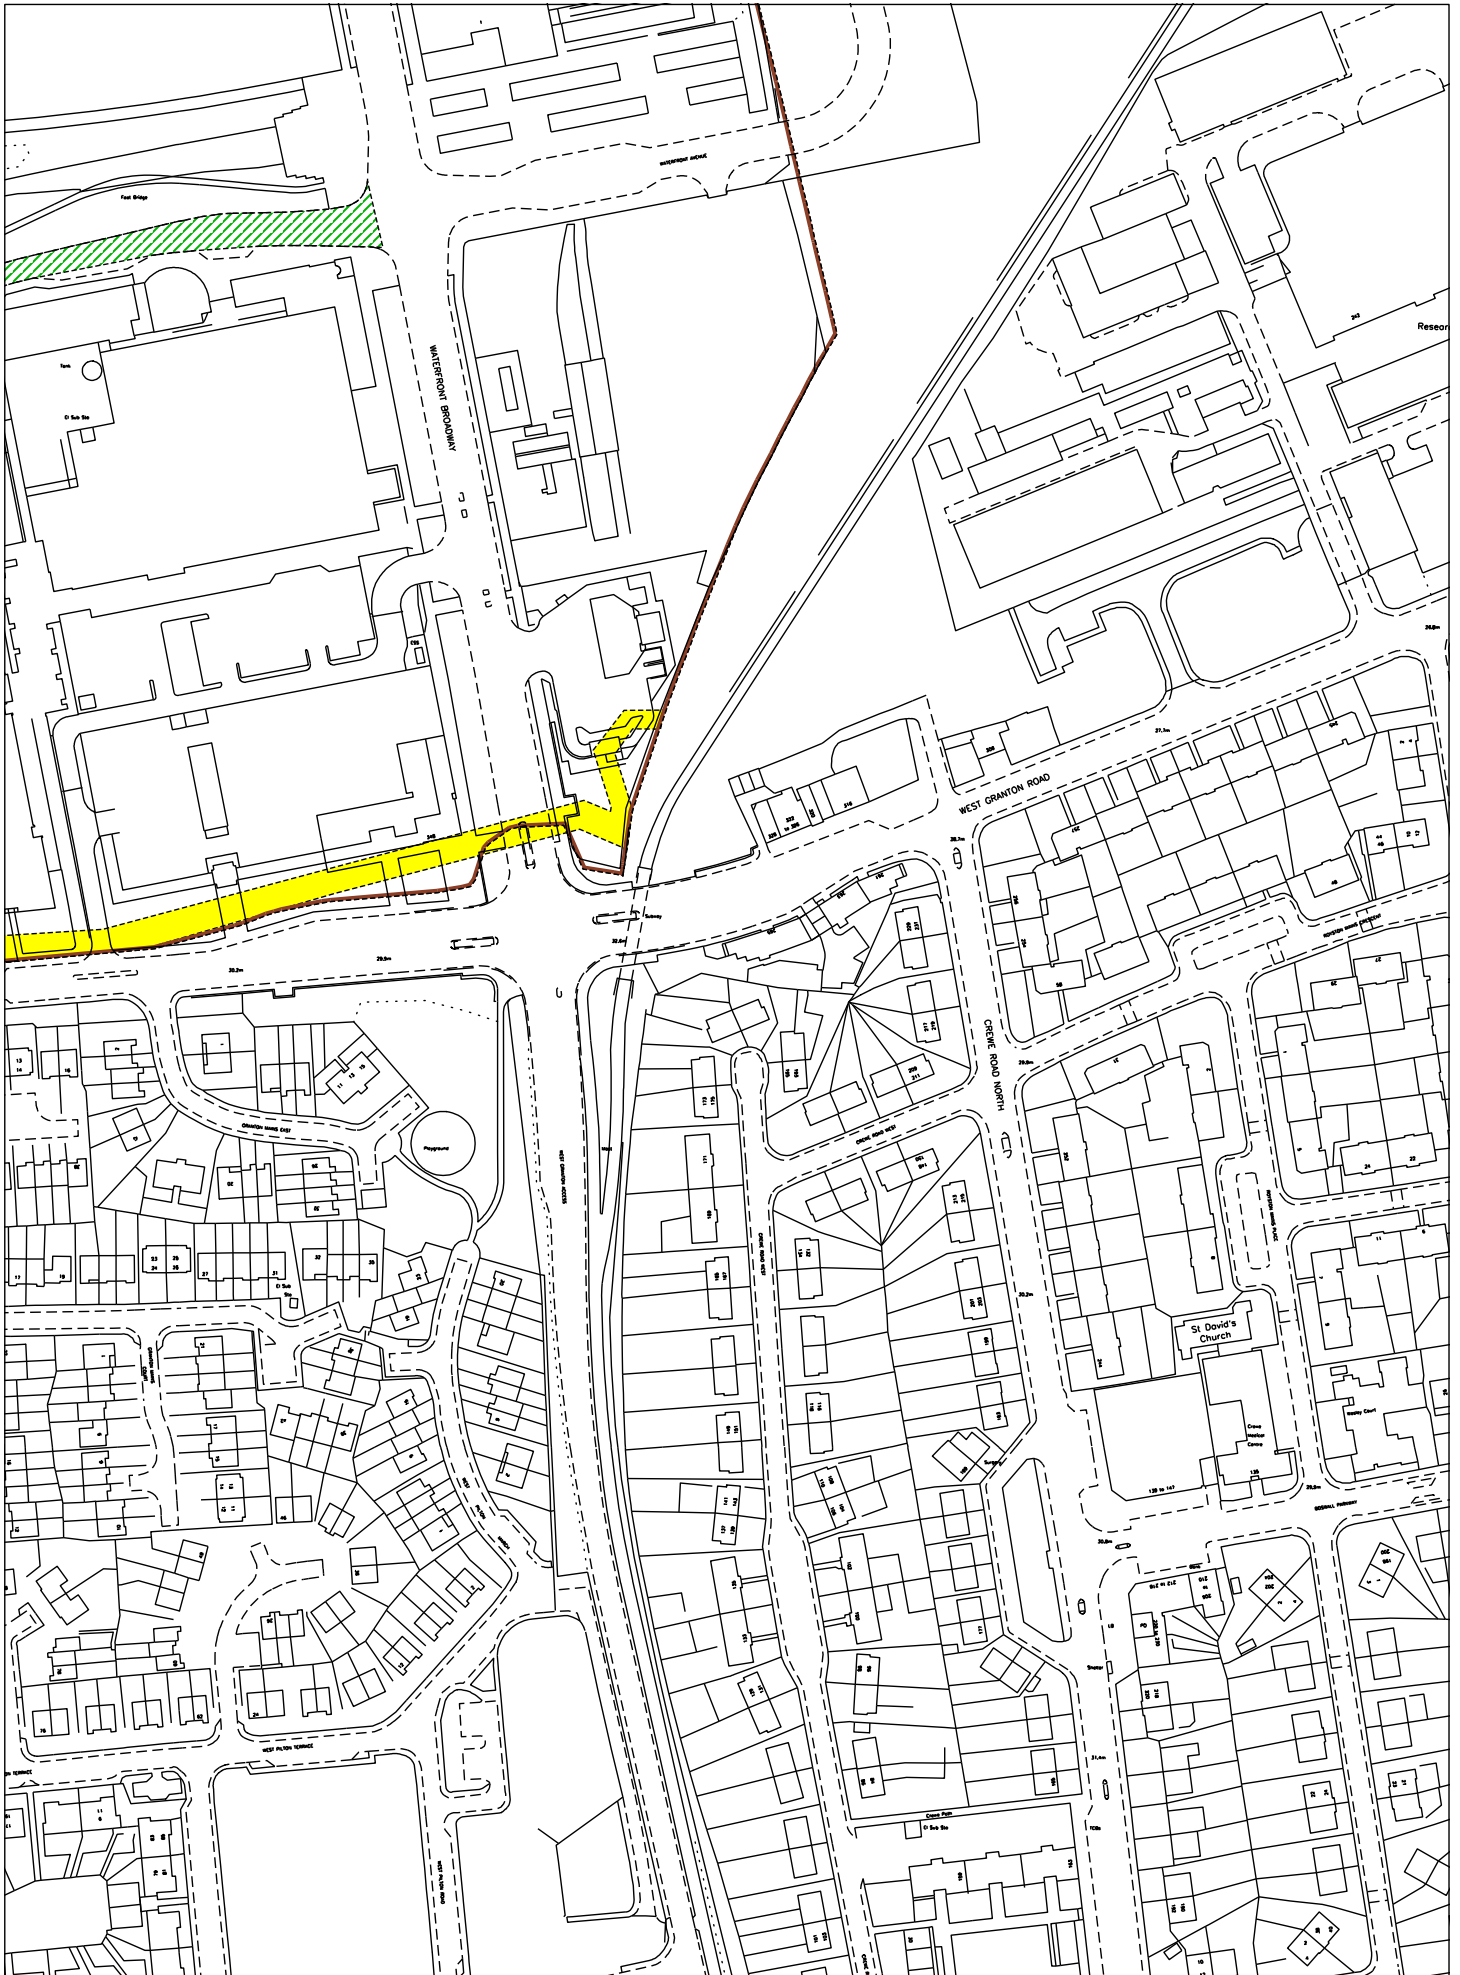

  LAND REGISTER OF SCOTLAND	Officer's ID / Date	Supplementary Plan to Title
	4088 22/8/2013	MID110484-2
	ORDNANCE SURVEY NATIONAL GRID REFERENCE	665m 
NT2175NW NT2175NE NT2275NW NT2275NE		Survey Scale
		1/1250
CROWN COPYRIGHT © – This copy has been produced from the ROS Digital Mapping System on 03/08/2021 with the authority of Ordnance Survey under Section 47 of the Copyright, Designs and Patents Act 1988. Unless there is a relevant exception to copyright, the copy must not be copied without the prior permission of the copyright owner. OS Licence no 100041182.		

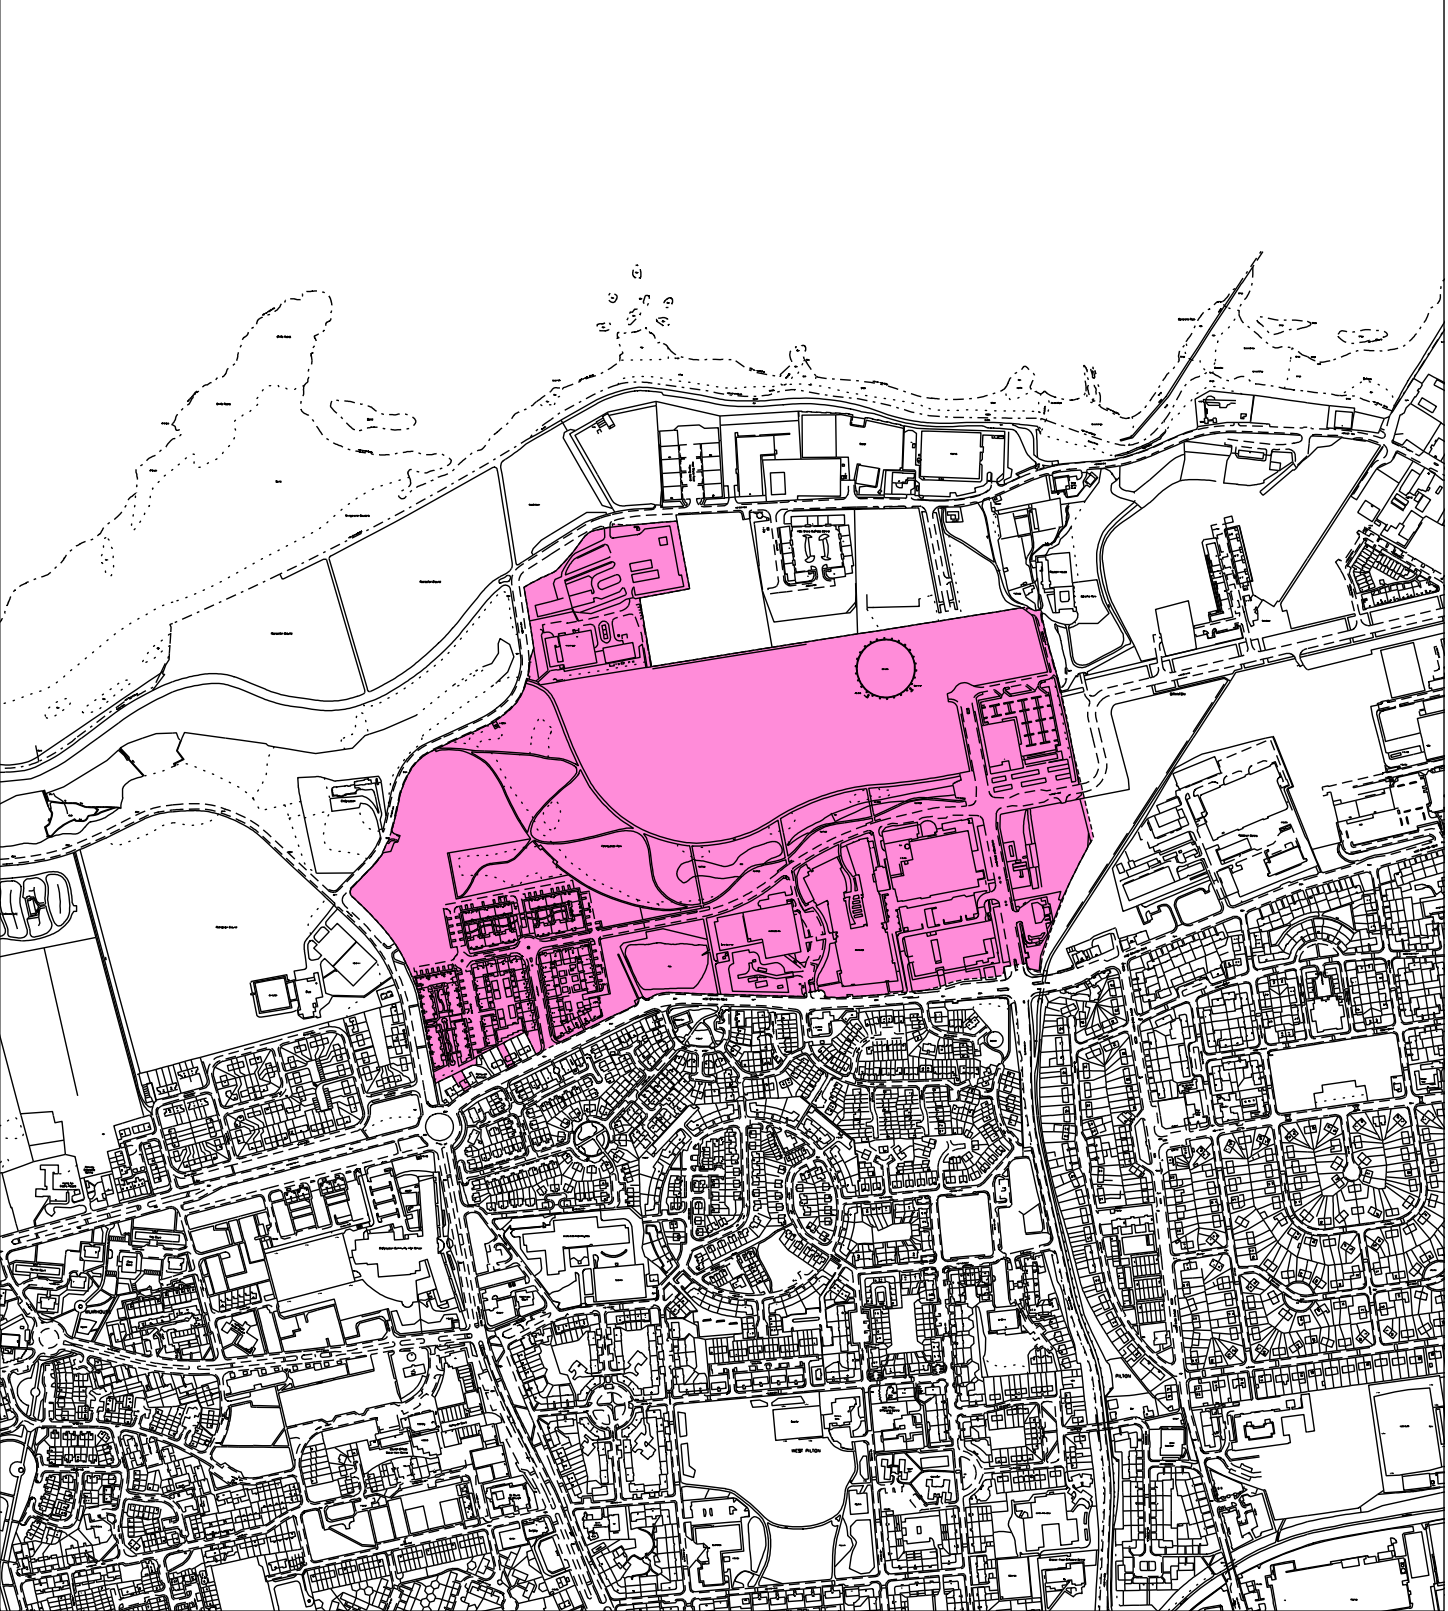

LAND REGISTER OF SCOTLAND

Officer's ID/Date

2719
14/12/2011

Title

Number

MID110484

DO NOT SCALE: Contractor to check all dimensions and report any



SUPPLEMENTARY PLAN 3
TO THE TITLE PLAN

NOTE: This copy is a reduction
of the original plan.

Rev	Description	By	Date

Drawing Title: **INDICATIVE ROAD & SITE NUMBERS**

Scale at A3 1:1000	Drawn By JL	Date 02.08.02	Checked By ACM	Date 07.08.02
Project No. A007183	Office 31	Type CS	Drawing No. 406	

APPROVAL ☐ INFORMATION ☐ TENDER ☐ CONTRACT ☐

Project:
**GRANTON WORKS
EDINBURGH**

Client:
LATTICE PROPERTY HOLDING LTD

**White
Young
Green**

Tel: 0131 339 5494
Fax: 0131 317 7248
e-mail: edinburgh@wvg.com

Craigievar House
77 Craigmount Brae
Edinburgh
EH12 8XF

Consulting Engineers

Civil Structural Mechanical Electrical Process Rail Traffic Environmental Project Management

DEVELOPMENT PLANS 2-413

 LAND REGISTER OF SCOTLAND		Officer's ID / Date	TITLE NUMBER
		2719 14/12/2011	MID110484
	ORDNANCE SURVEY NATIONAL GRID REFERENCE		70m
NT2176NE NT2276NW			Survey Scale
			1/1250

CROWN COPYRIGHT © – This copy has been produced from the ROS Digital Mapping System on 03/08/2021 with the authority of Ordnance Survey under Section 47 of the Copyright, Designs and Patents Act 1988. Unless there is a relevant exception to copyright, the copy must not be copied without the prior permission of the copyright owner. OS Licence no 100041182.

