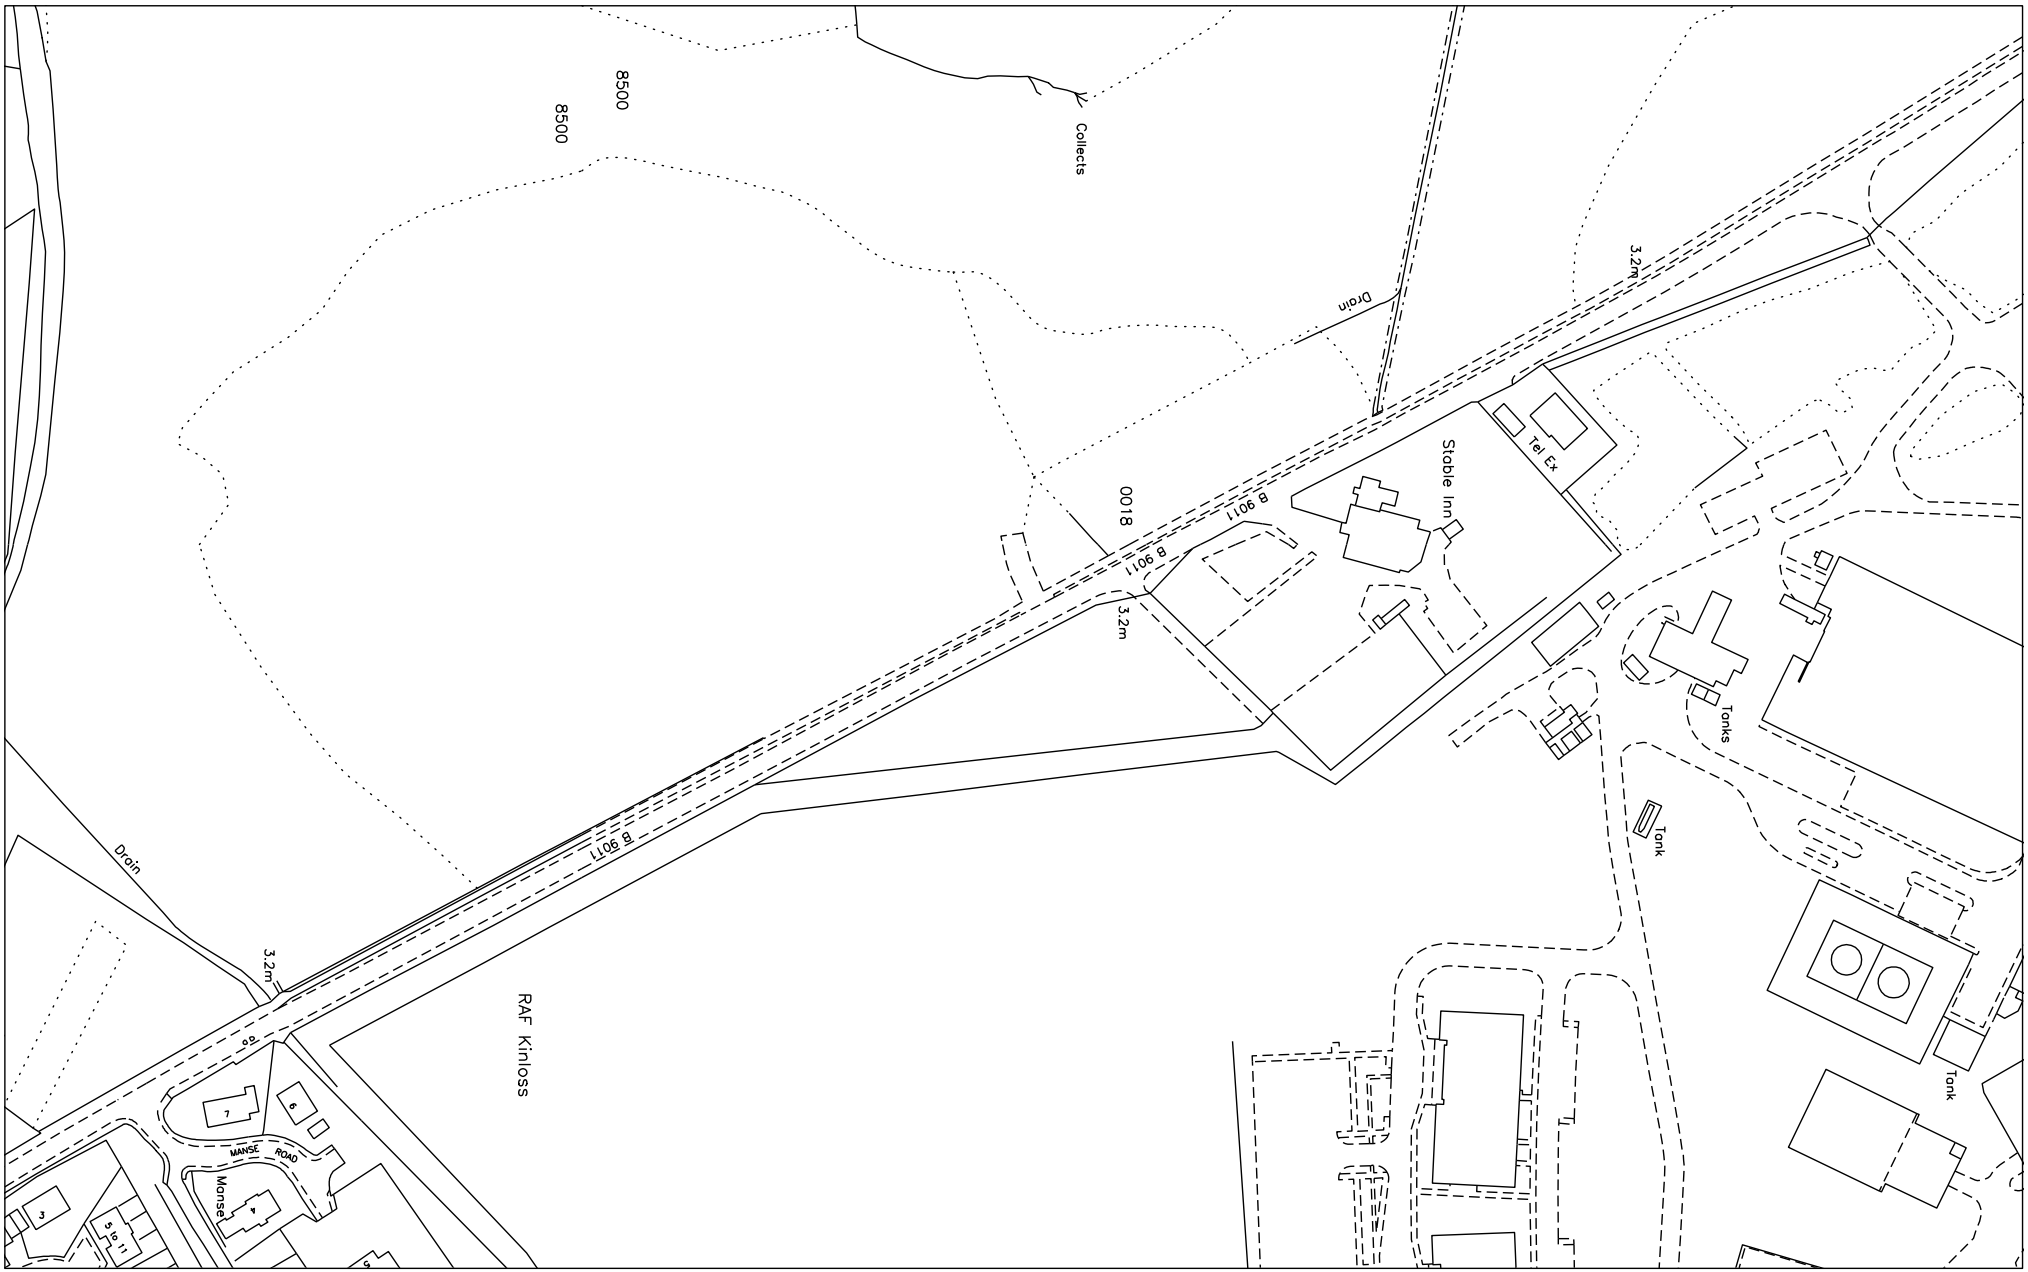
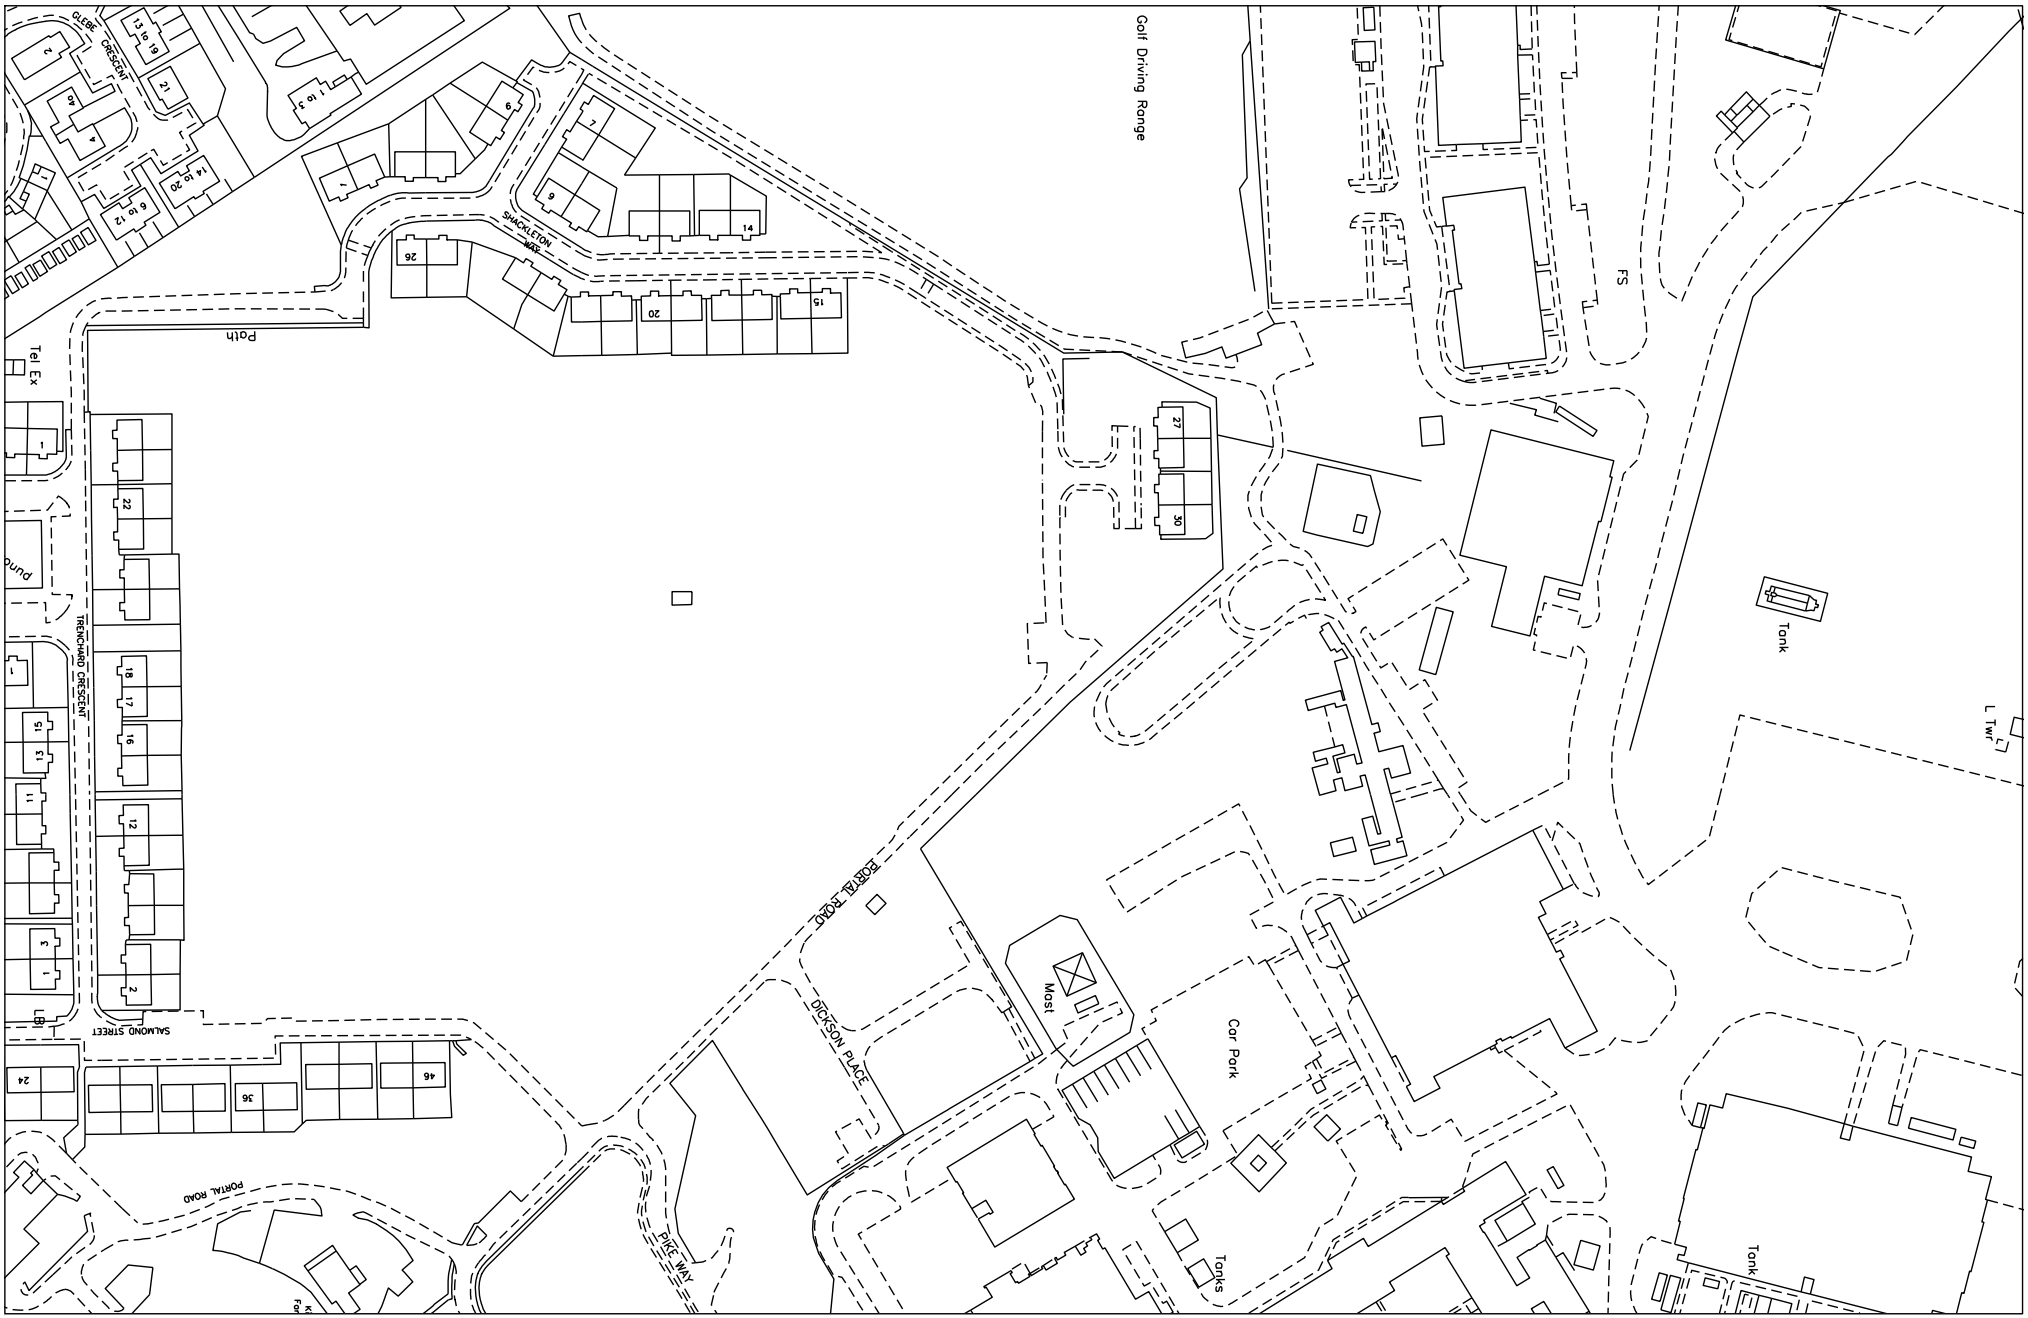
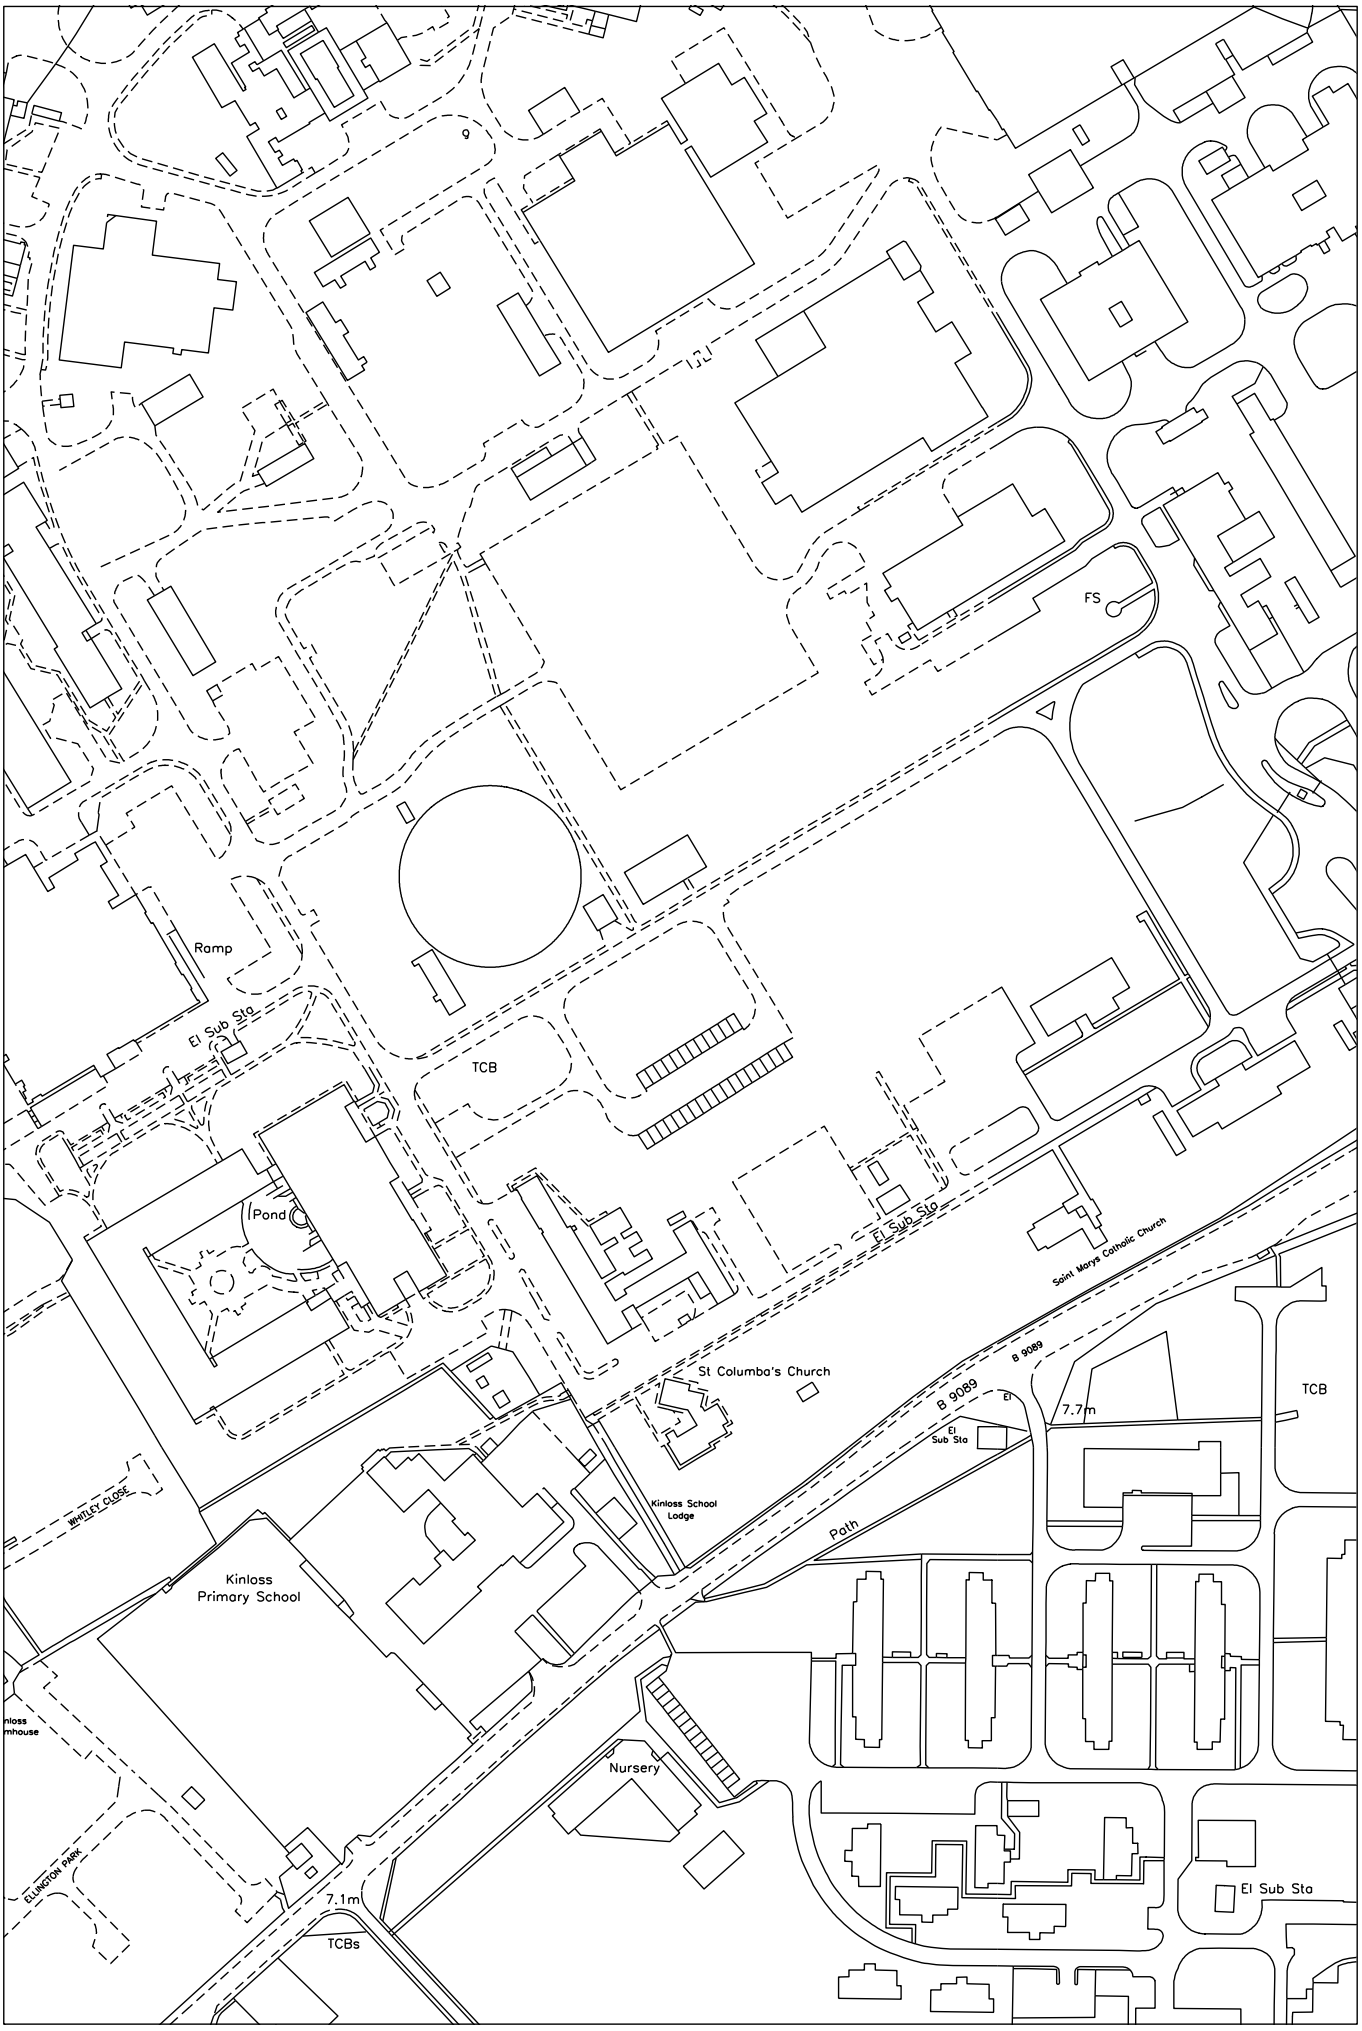

8500
8500
Collects
Drain
3.2m
B 9011
0018
B 9011
B 9011
3.2m
Stable Inn
Tel Ex
Tanks
Tank
Tank
Drain
3.2m
B 9011
RAF Kinloss
MANSE ROAD
Manse
7
6
4
3
5
9
11

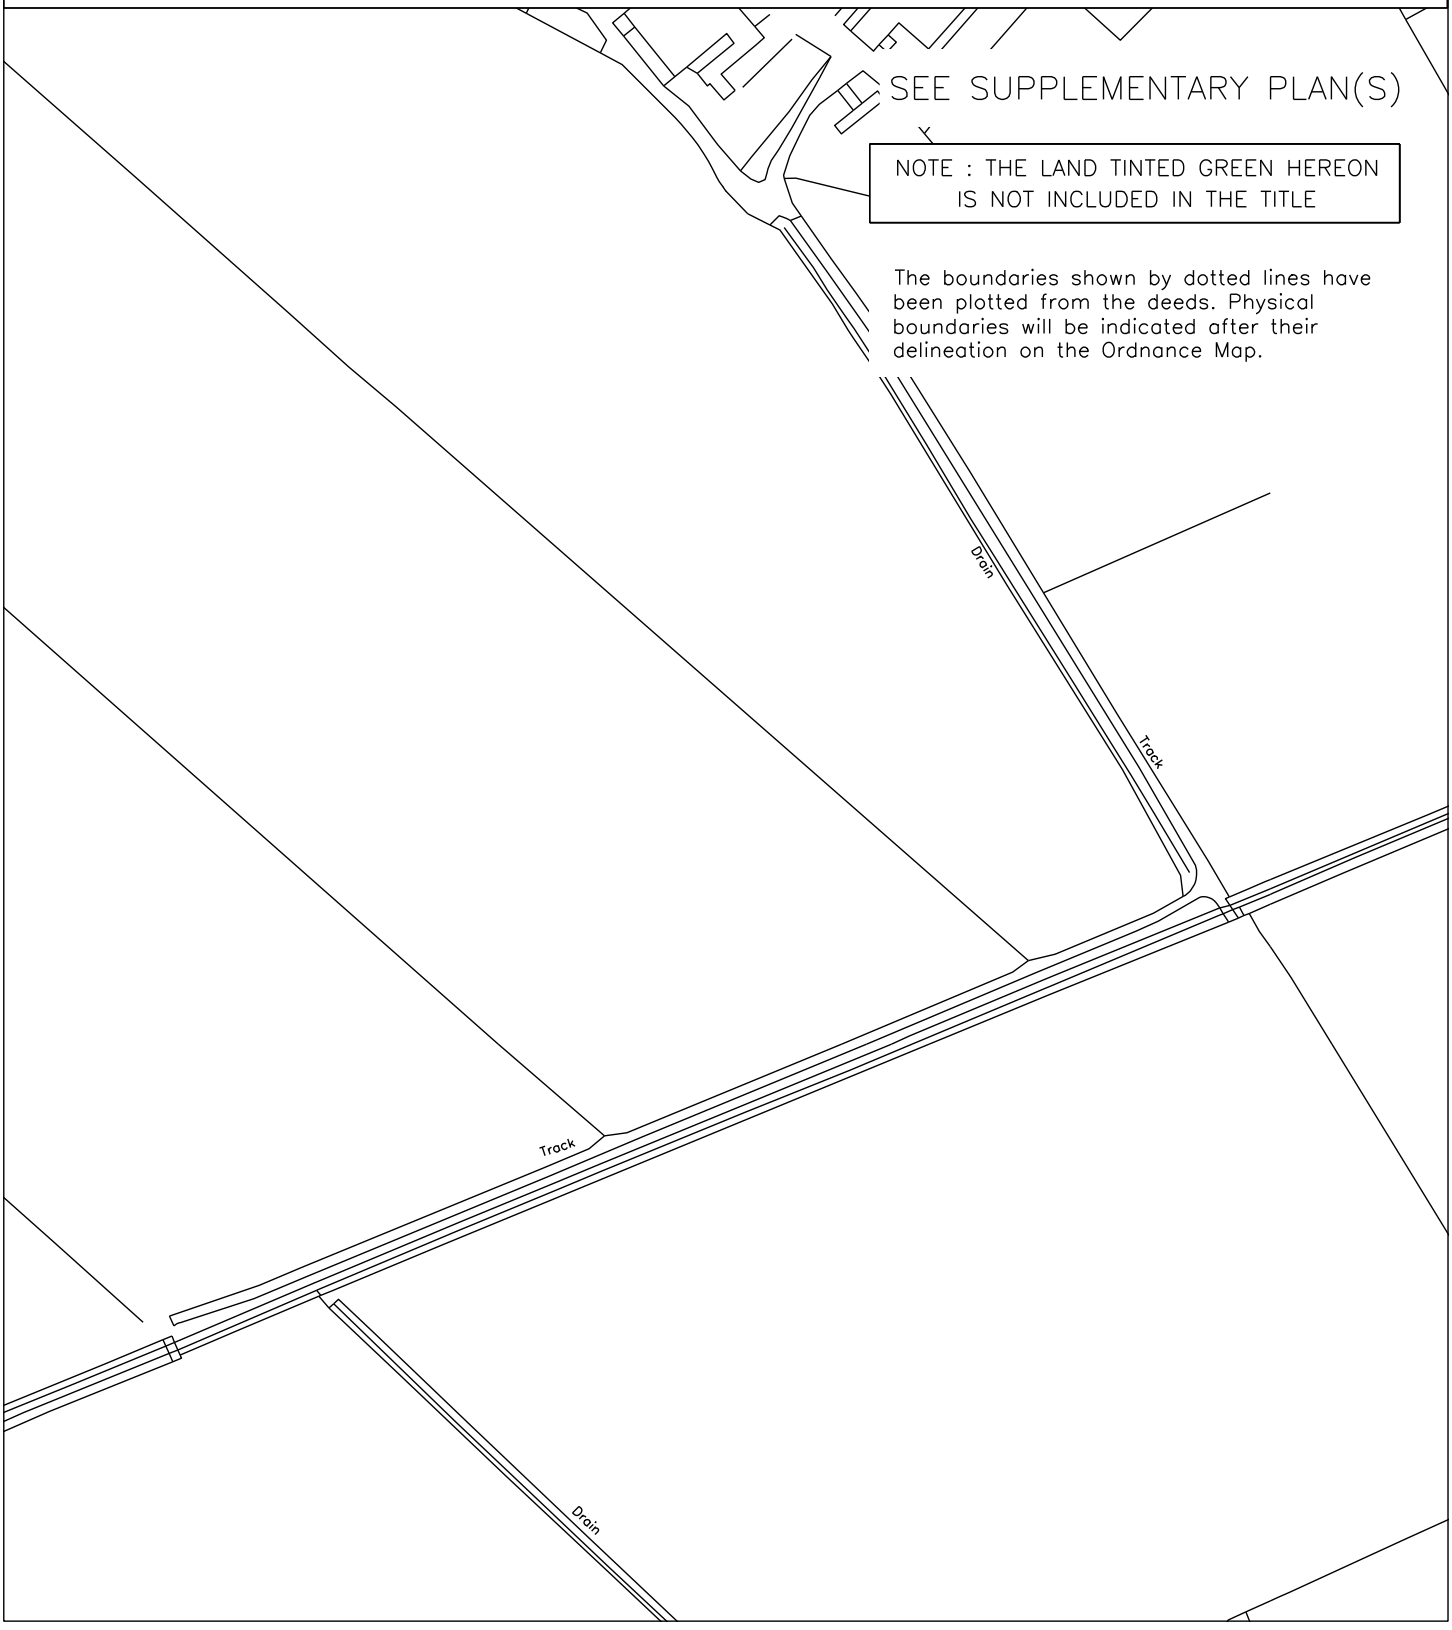

Golf Driving Range
FS
Tank
L Twr
Tank
Tanks
Car Park
Mast
PORTAL ROAD
DICKSON PLACE
PIKE WAY
PORTAL ROAD
SALMOND STREET
TRENCHARD CRESCENT
SHACKLETON WAY
GLEBE CRESCENT
Path
Tel Ex

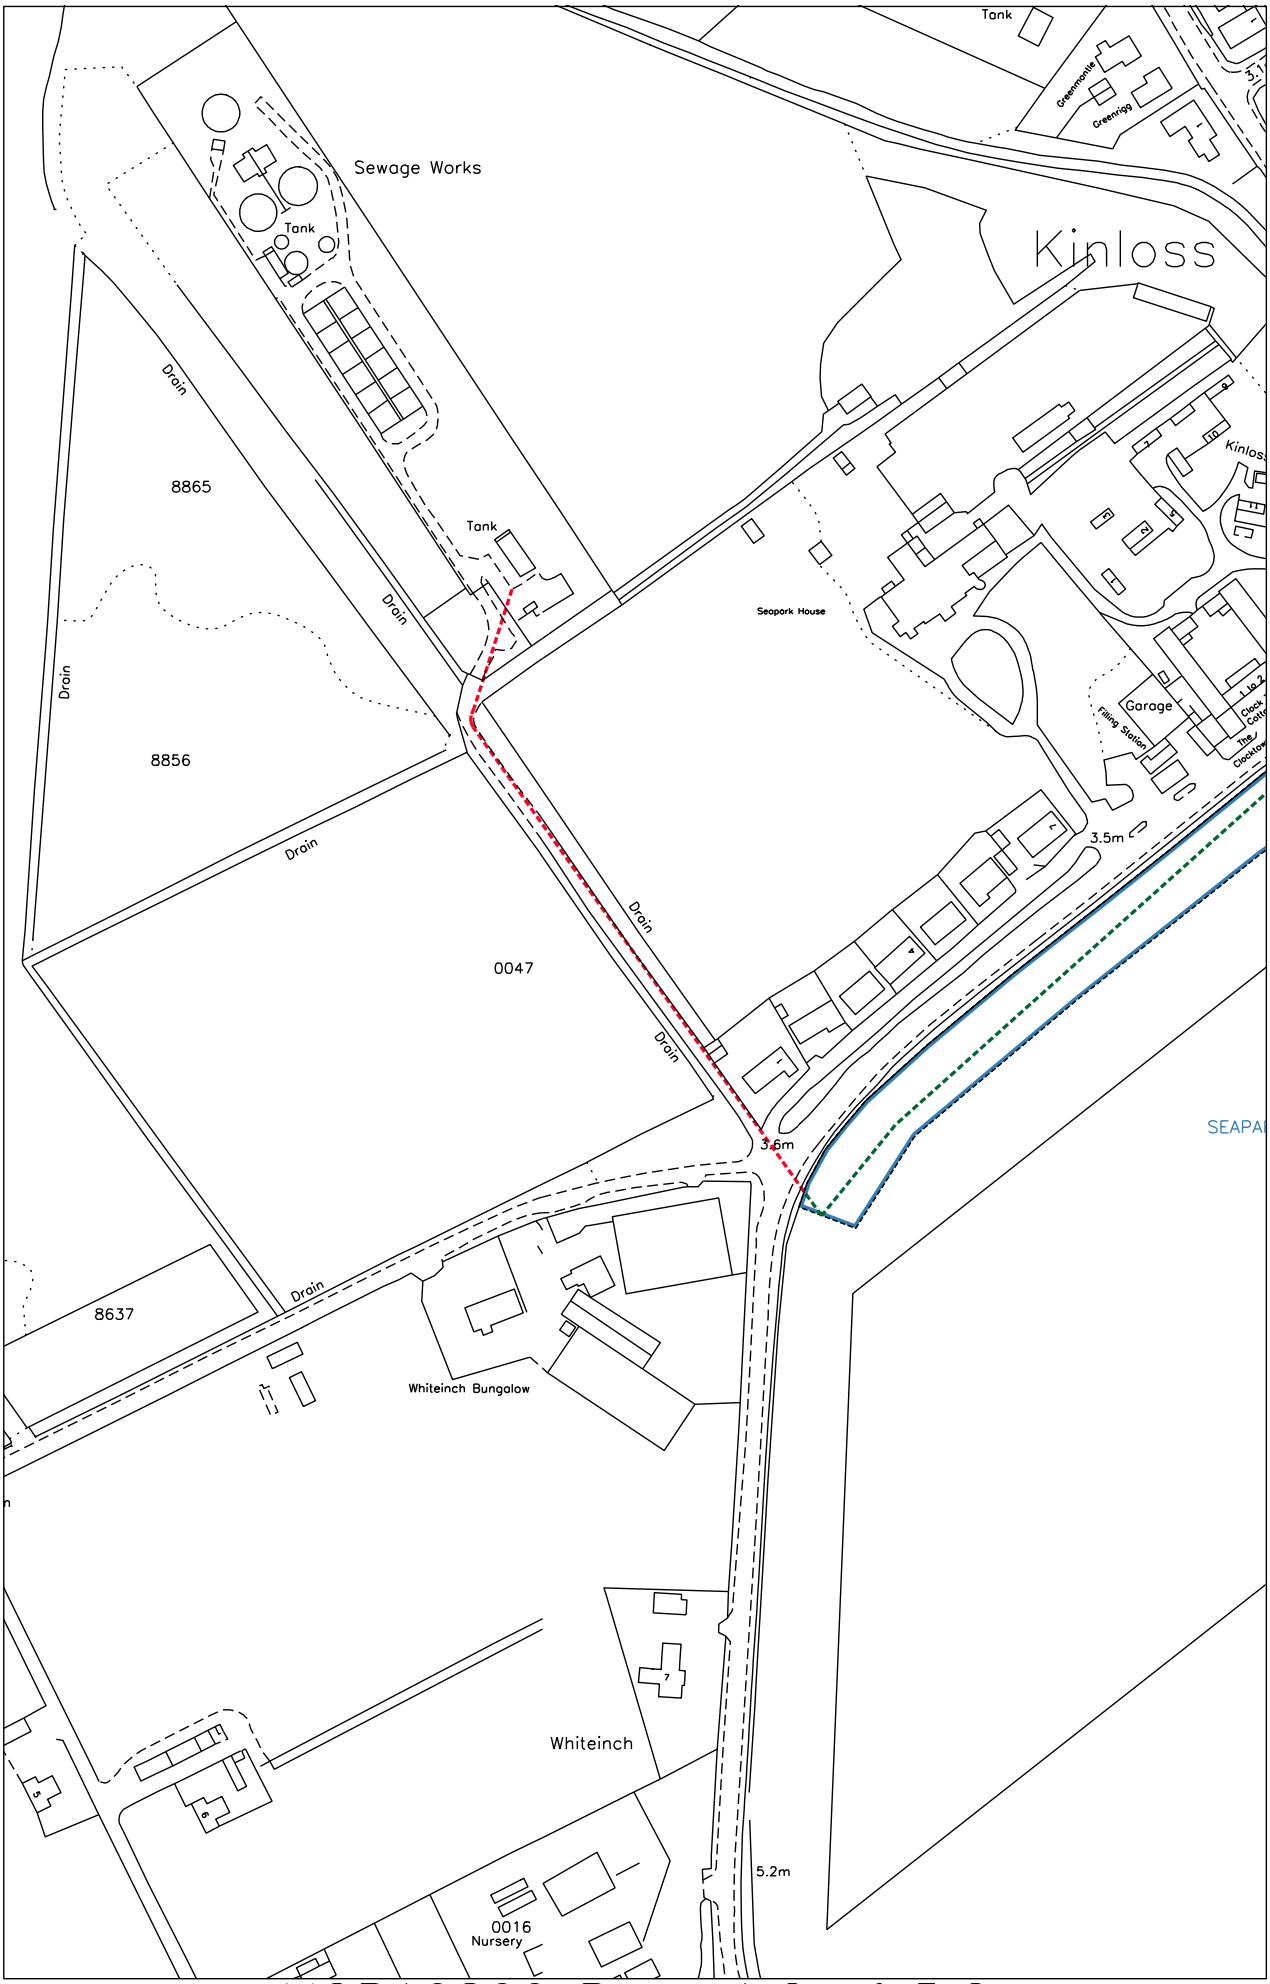

FS
Ramp
El Sub Sta
TCB
Pond
El Sub Sta
Saint Marys Catholic Church
St Columba's Church
B 9089
B 9089
El
7.7m
TCB
El Sub Sta
Kinloss School Lodge
Path
WHITLEY CLOSE
Kinloss Primary School
Nursery
ELLINGTON PARK
7.1m
TCBs
El Sub Sta

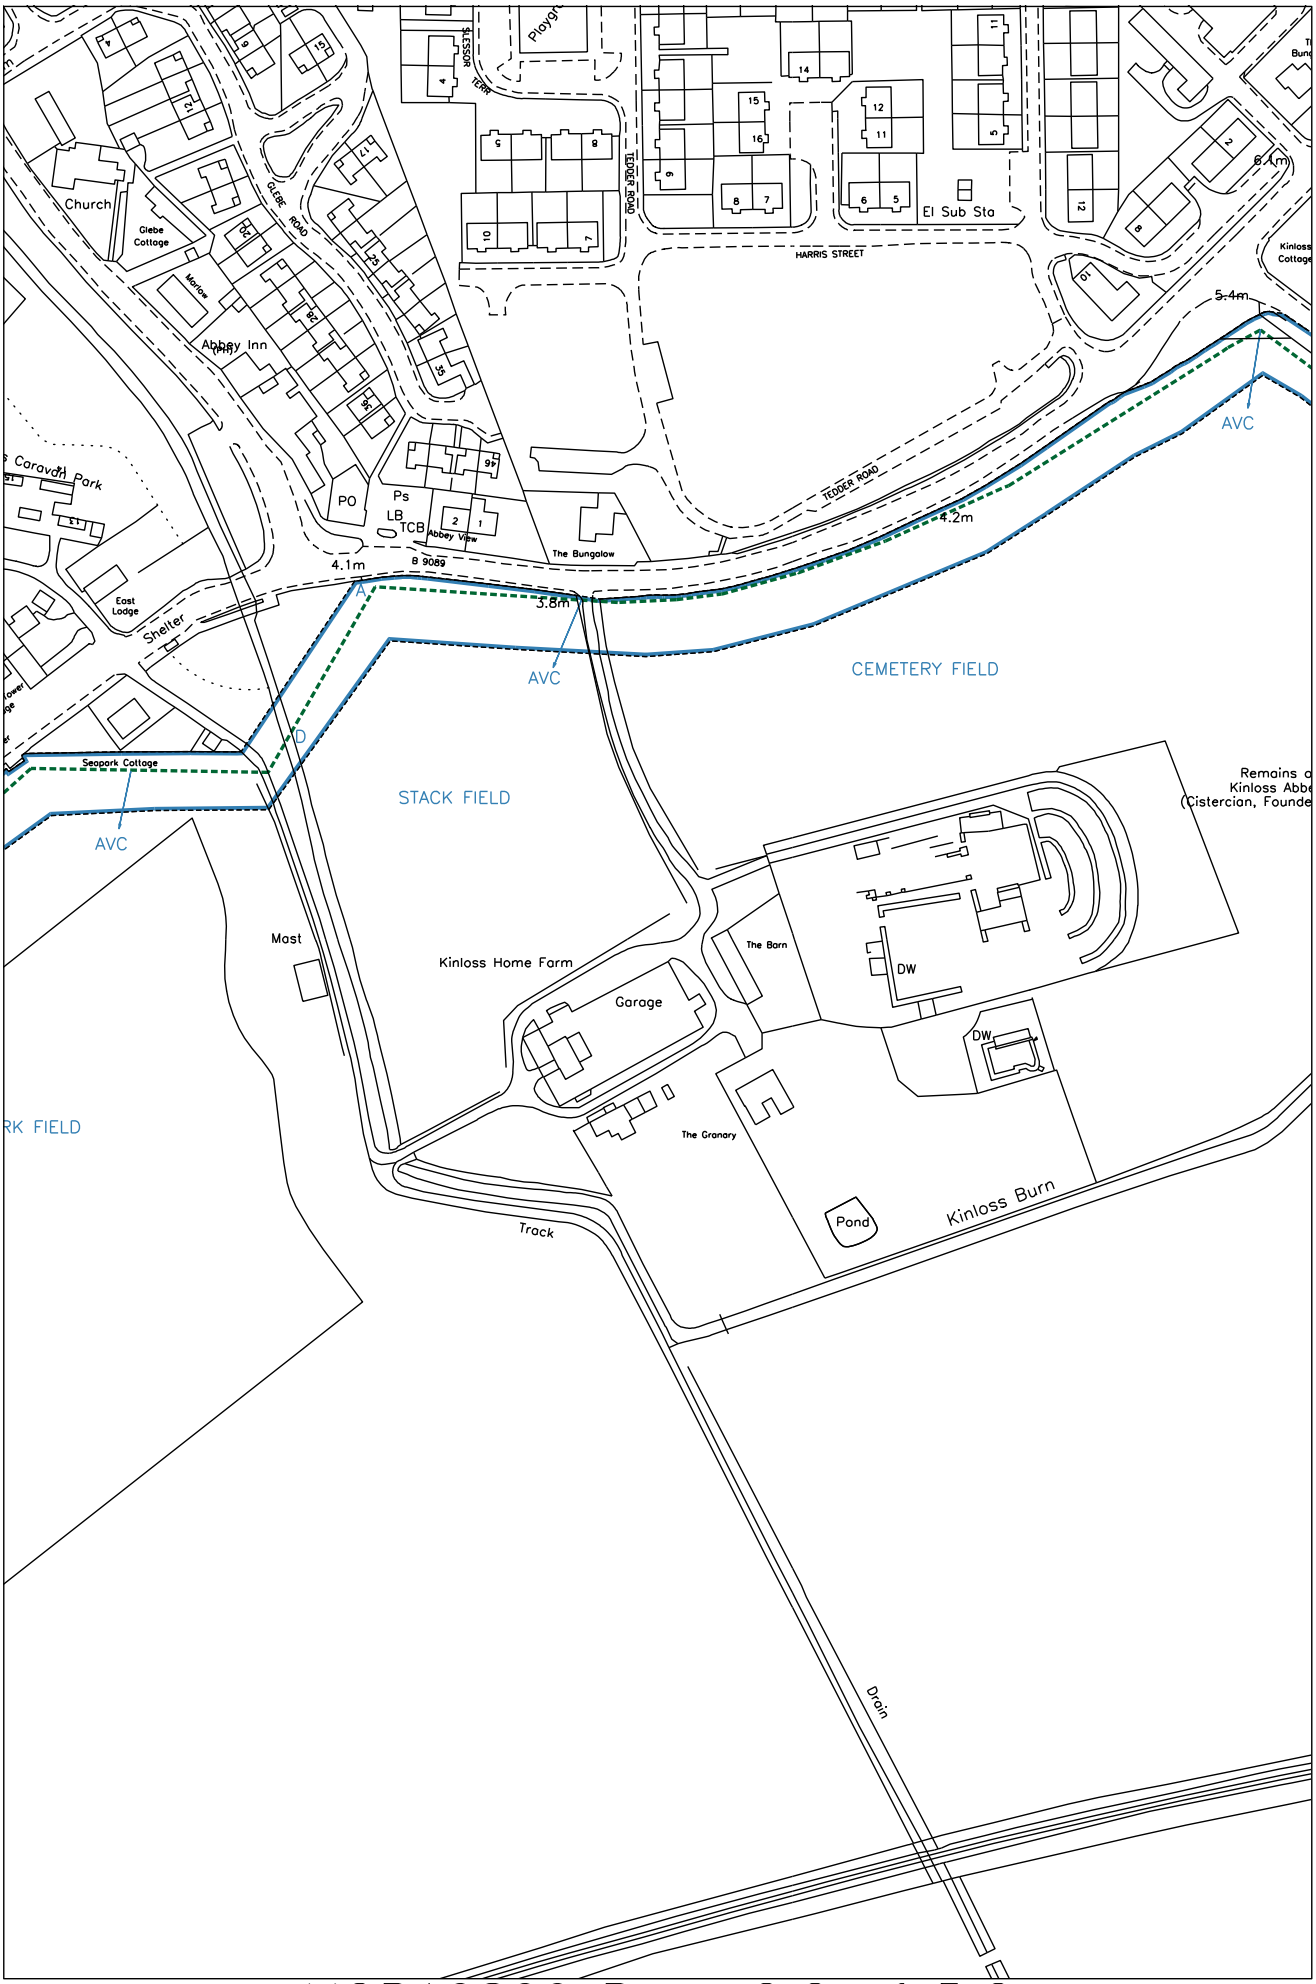

Tanks
Tanks
El Sub Sta
RAF Kinloss
LB
El Sub Sta
Tank
Kinloss Burn
8.7m
9.4m
DOON PARK
MUIRTON PLACE
Play Area

LAND REGISTER OF SCOTLAND	Officer's ID / Date	TITLE NUMBER
	5404 30/10/2013	**MOR10800**
N ORDNANCE SURVEY NATIONAL GRID REFERENCE		140m
NJ0561 NJ0661 NJ0761 NJ0861		Survey Scale 1/2500

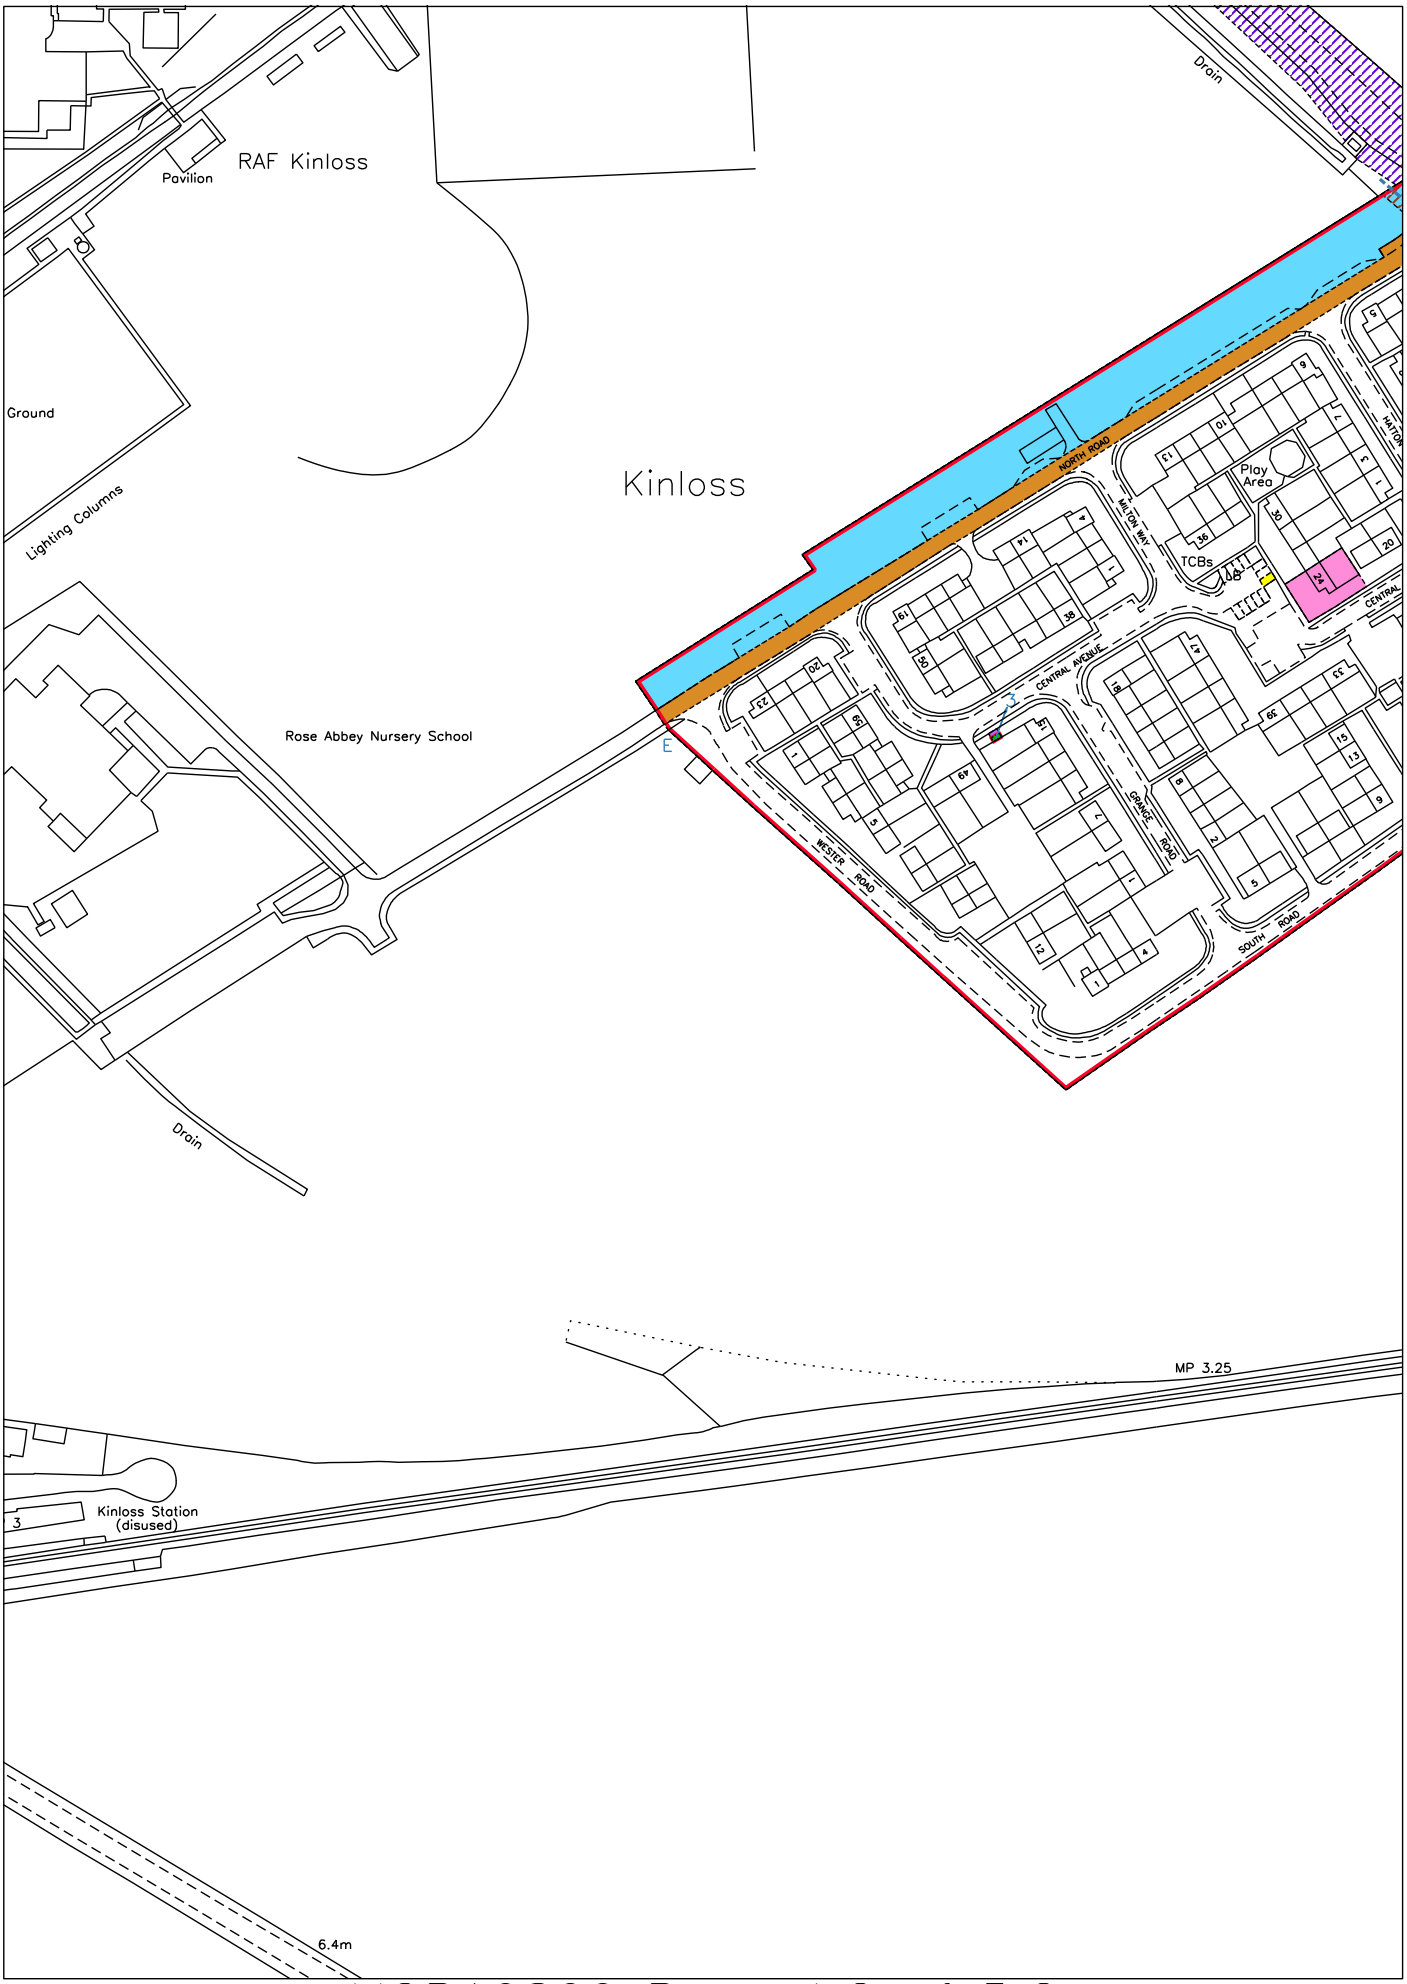
CROWN COPYRIGHT © – This copy has been produced from the ROS Digital Mapping System on 02/04/2021 with the authority of Ordnance Survey under Section 47 of the Copyright, Designs and Patents Act 1988. Unless there is a relevant exception to copyright, the copy must not be copied without the prior permission of the copyright owner. OS Licence no 100041182.

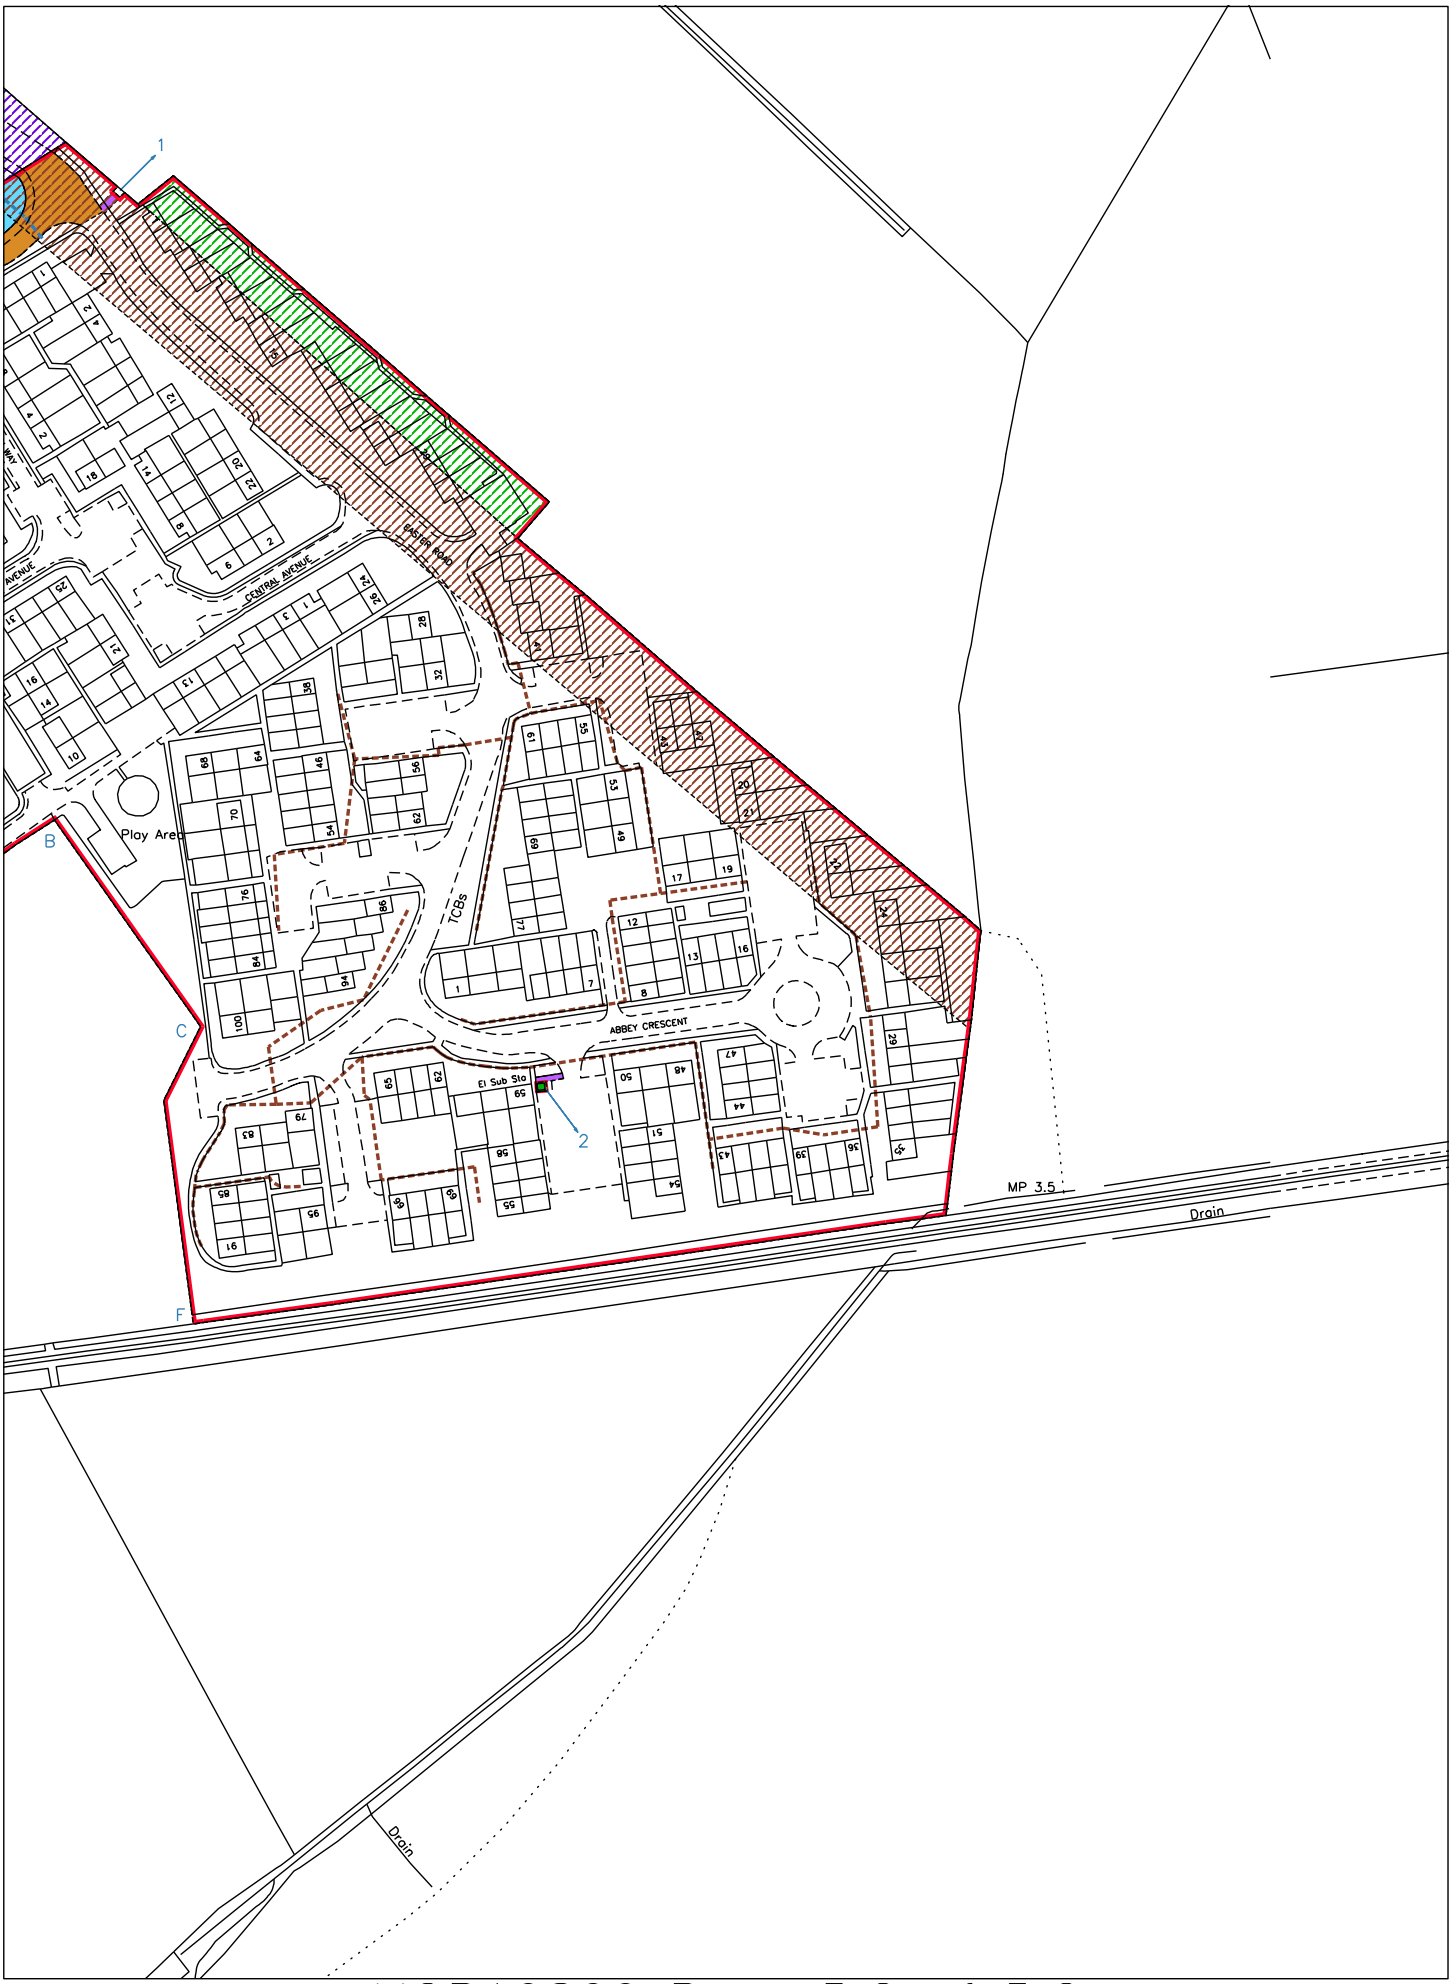



Tank
Greenmonile
Greenrigg
Sewage Works
Tank
Kinloss
Drain
8865
Tank
Drain
Seapork House
Drain
8856
Garage
Filling Station
Drain
3.5m
Drain
0047
Drain
3.6m
SEAPA
8637
Drain
Whiteinch Bungalow
Whiteinch
5.2m
0016
Nursery


Church
Glebe Cottage
GLEBE ROAD
Abbey Inn
(PH)
Caravan Park
East Lodge
Shelter
PO
Ps
LB
TCB
Abbey View
B 9089
4.1m
The Bungalow
TEDDER ROAD
HARRIS STREET
El Sub Sta
6.1m
5.4m
4.2m
3.8m
AVC
CEMETERY FIELD
STACK FIELD
Seapork Cottage
Mast
Kinloss Home Farm
Garage
The Barn
DW
The Granary
Pond
Kinloss Burn
Track
Drain
Remains o
Kinloss Abb
(Cistercian, Founde
RK FIELD


RAF Kinloss
Swimming Pool
Sports Centre
Sports
Path
Path
El Sub Sta
LB
Kinloss House
KINLOSS PARK
CHESWORTH PLACE
4.7m
3.8m
4.4m
5.4m
Burnside
Play Area
County Houses
Dorson
Railway Cottages
Shanti House
Thorfinn
Archiesgo House
Rego House
SB Level Crossing
MP 2.75
Drain


RAF Kinloss
Pavilion
Drain
Ground
Lighting Columns
Kinloss
NORTH ROAD
Play Area
TCBs
MILTON WAY
CENTRAL AVENUE
GRANGE ROAD
WESTER ROAD
SOUTH ROAD
Rose Abbey Nursery School
Drain
MP 3.25
Kinloss Station (disused)
6.4m


1
2
B
C
F
Play Area
TCBs
ABBEY CRESCENT
El Sub Sta
MP 3.5
Drain
Drain