
 


 LAND REGISTER OF SCOTLAND	Officer's ID / Date	TITLE NUMBER
	2993 9/9/2009	MID108741
	ORDNANCE SURVEY NATIONAL GRID REFERENCE	70m 
NT2577NE NT2677NW		Survey Scale
		1/1250

CROWN COPYRIGHT © – This copy has been produced from the ROS Digital Mapping System on 22/12/2009 and was made with the authority of Ordnance Survey pursuant to Section 47 of the Copyright, Designs and Patents Act 1988. Unless that act provides a relevant exception to copyright, the copy must not be copied without the prior permission of the copyright owner.

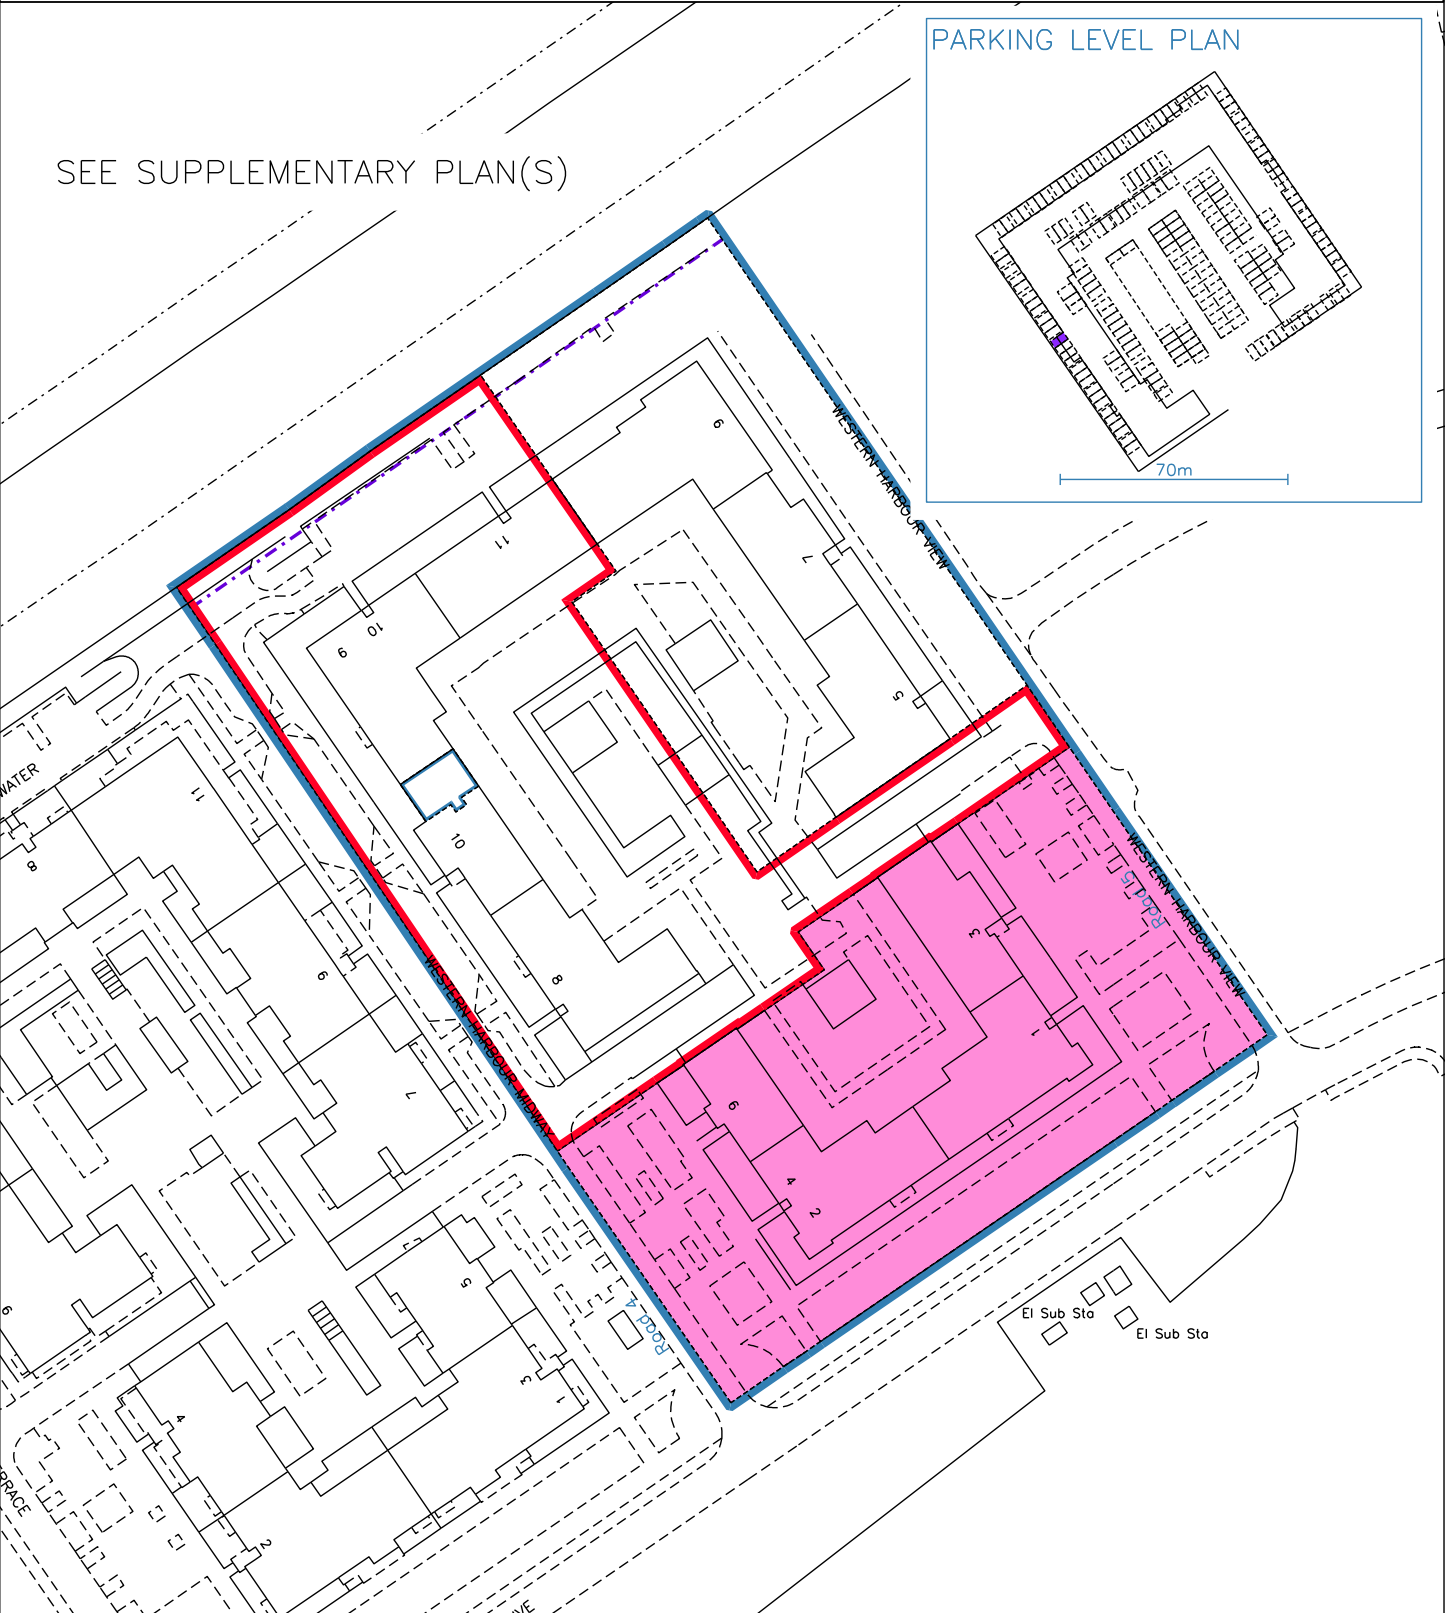

LAND REGISTER
OF SCOTLAND

Officer's ID/Date

2993
9/9/2009

Title Number

MID108741

SUPPLEMENTARY PLAN 1
TO THE TITLE PLAN


Cooper Cromar


— LINE OF RESIDENTIAL LAND

— LINE OF COMMERCIAL LAND

— AREA OF MAIN ROADS

A - B LOCATION OF NEW QUAY WALLS

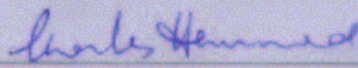  } F PORTS PLC
(or one Director Only)

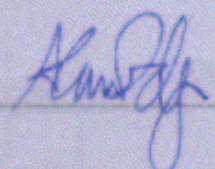  } F PROPERTY
DEVS LTD
(or one Director Only)



FORTH PORTS PLC

Deed of Condition Plan 1

Forth Ports Boundary Western Harbour



16th December 2002

LAND REGISTER
OF SCOTLAND

Officer's ID/Date

2993
9/9/2009

Title Number

MID108741

Western Harbour

SUPPLEMENTARY PLAN 2
TO THE TITLE PLAN

Cooper Cromar

3B

5G

5E

Charles Hammond

FORTH PORTS
PLC

Ann Edge


FORTH PROPR
DEVS LTD



FORTH PORTS PLC

Deed of Condition Plan 2

Forth Ports Residential Plot Boundaries Western

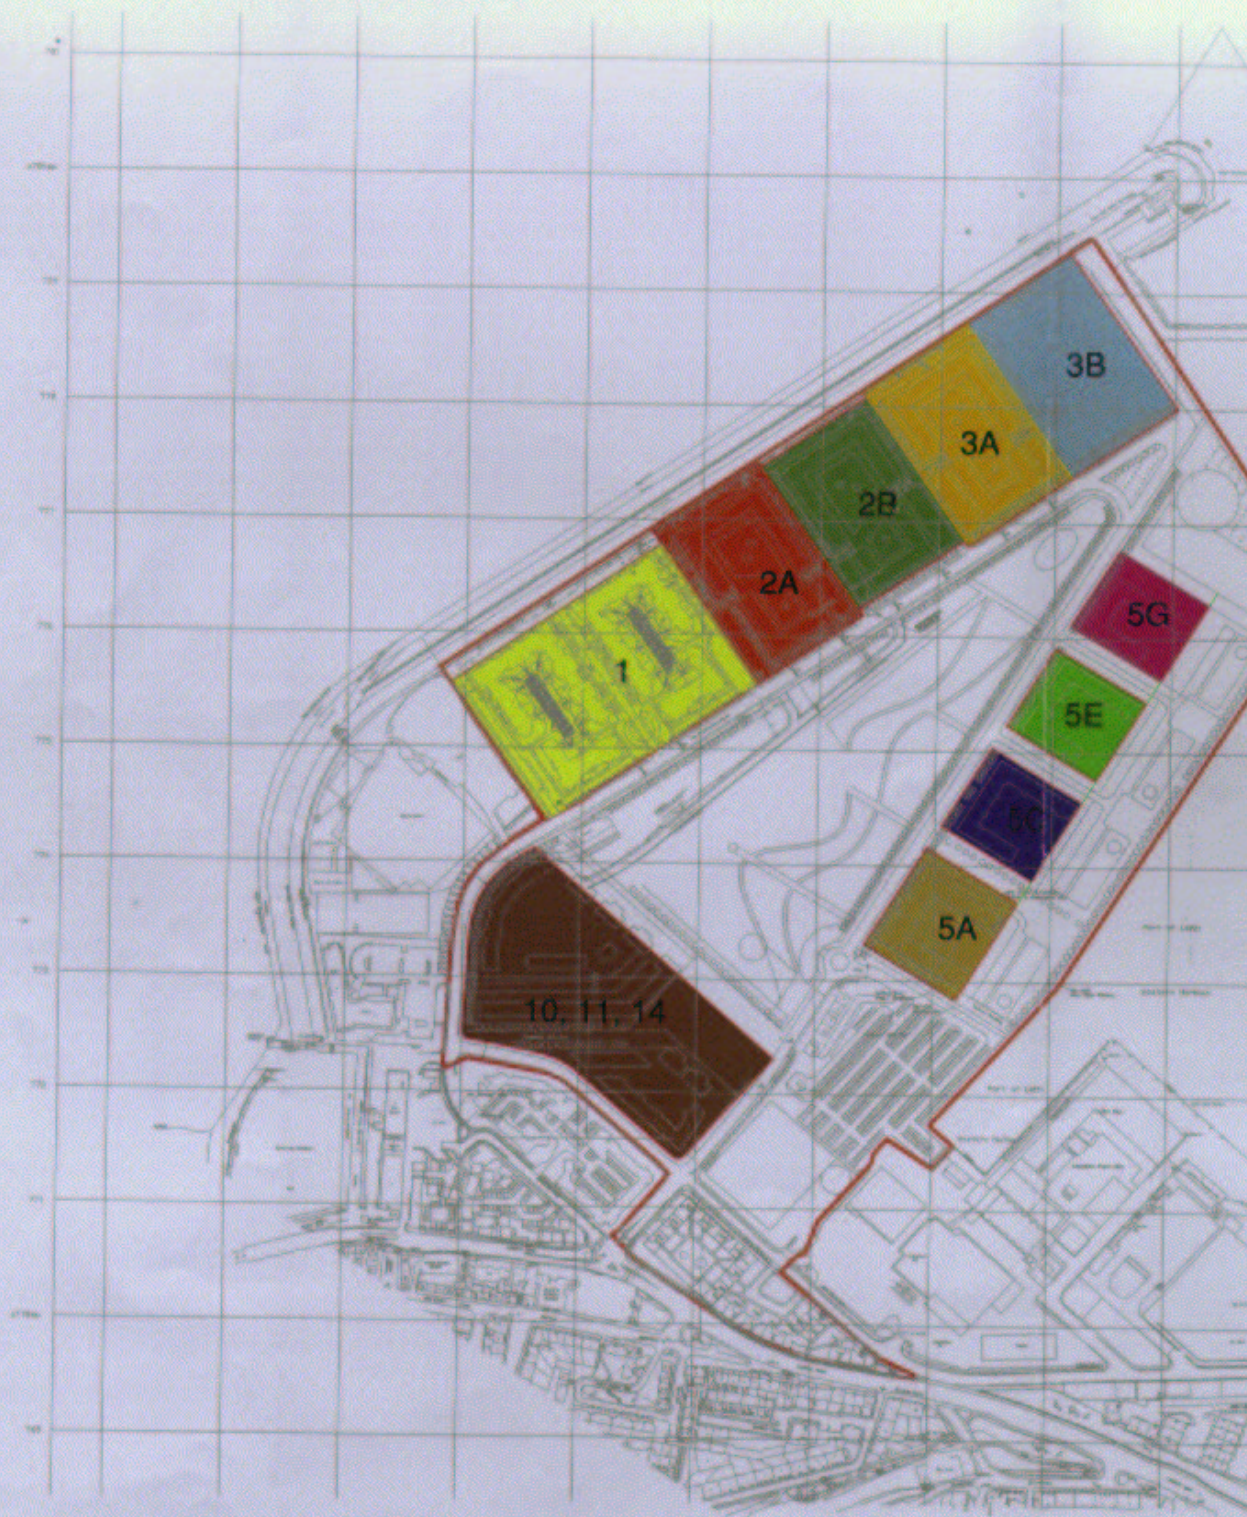

16th December 2002