





Officer's ID / Date

6921
22/2/2017

TITLE NUMBER

MID177897



ORDNANCE SURVEY
NATIONAL GRID REFERENCE


70m

NT2970NE NT2971SE NT3071SW NT3070

Survey Scale

1/2500

CROWN COPYRIGHT © - This copy has been produced from the ROS Digital Mapping System on 23/02/2017 with the authority of Ordnance Survey under Section 47 of the Copyright, Designs and Patents Act 1988. Unless there is a relevant exception to copyright, the copy must not be copied without the prior permission of the copyright owner. OS Licence no 100041182.

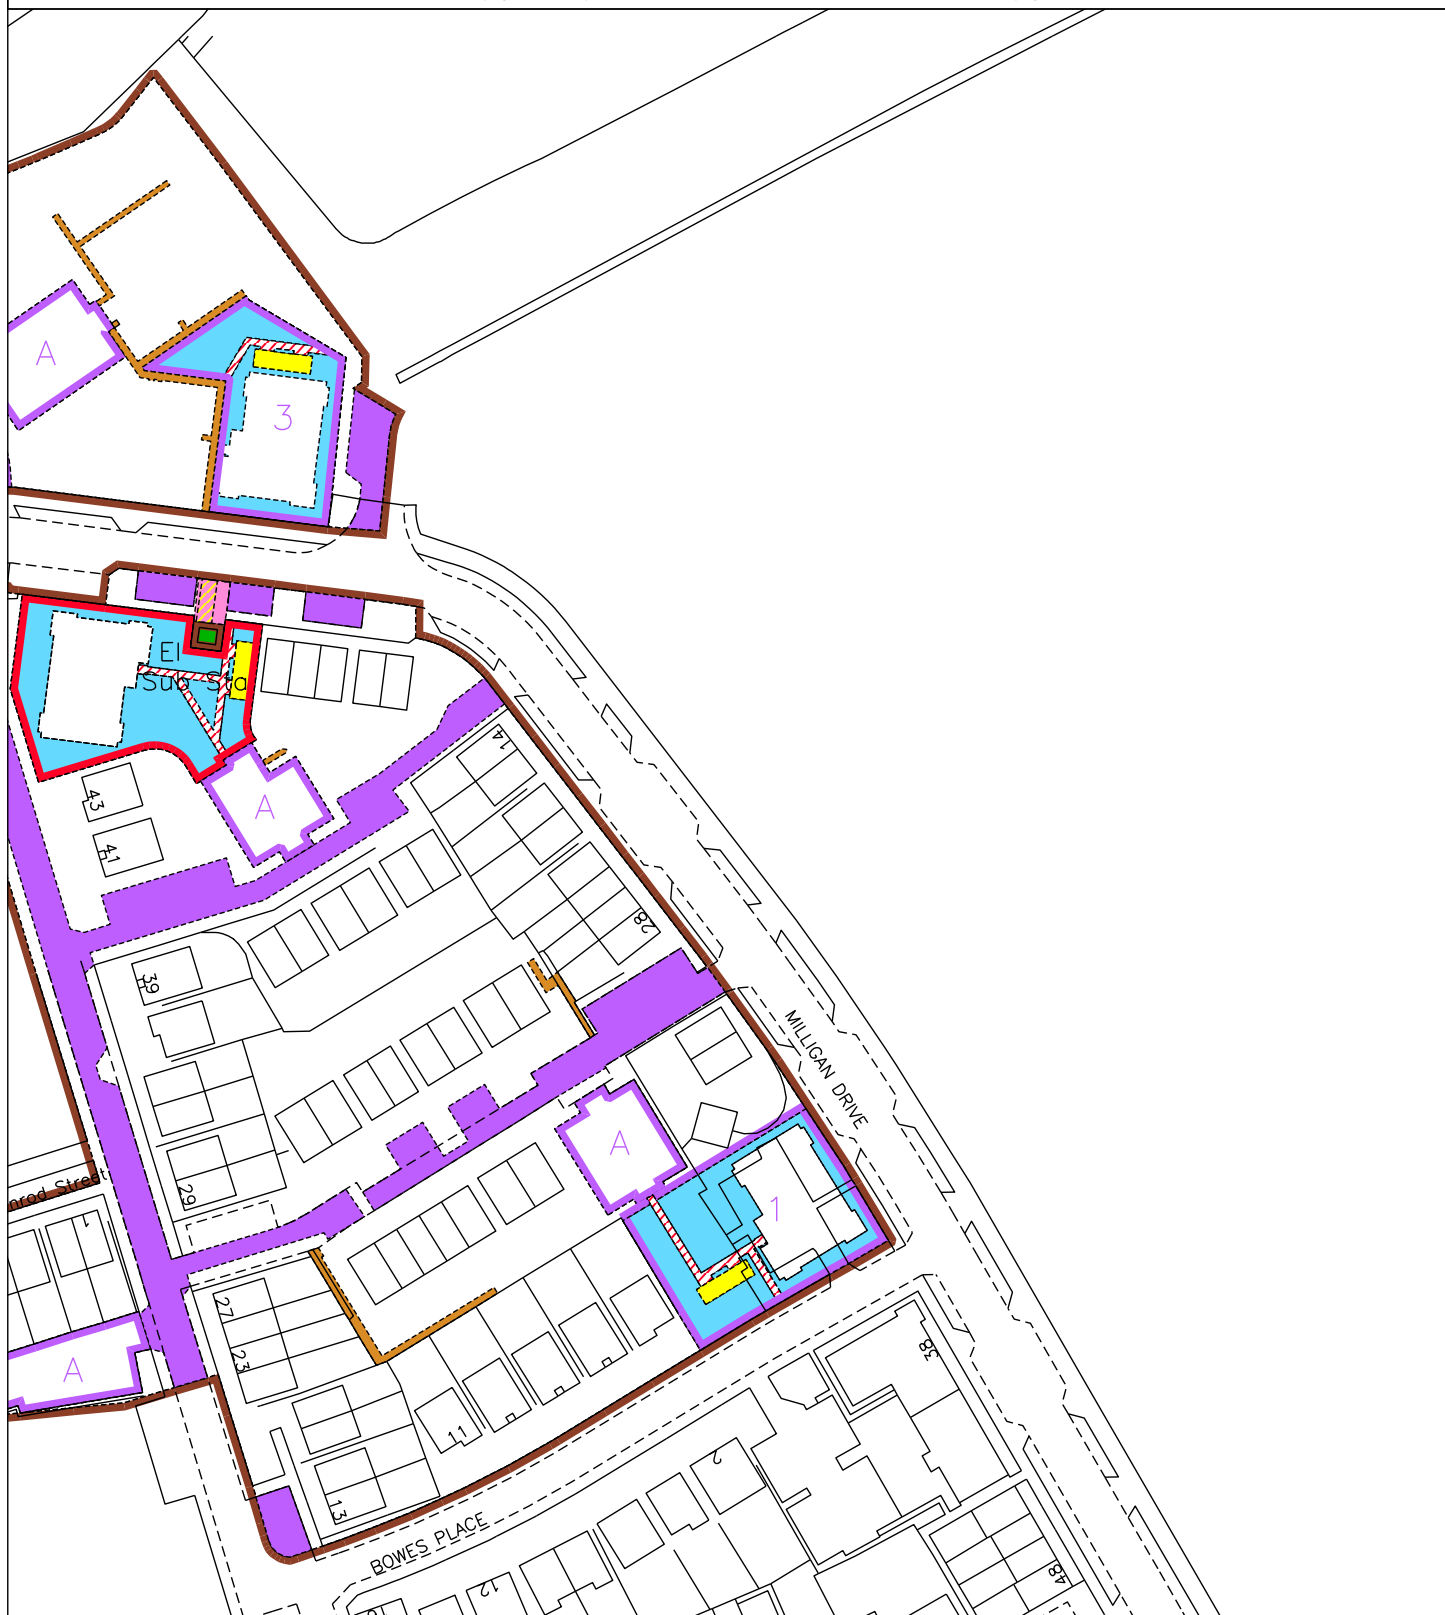

LAND REGISTER OF SCOTLAND	Officer's ID/Date	Title	Number
	6921 22/2/2017		MID177897



LAND REGISTER OF SCOTLAND	Officer's ID/Date	Title Number
	6921 22/2/2017	MID177897



LAND REGISTER OF SCOTLAND	Officer's ID/Date	Title Number
	6921 22/2/2017	MID177897

SUPPLEMENTARY PLAN 4
TO THE TITLE PLAN

NOTE: This copy is a reduction
of the original plan.

Site E, Southeast Wedge Expansion, Greendykes, Edinburgh

Land Disposal Plan 16th May 2013



Area outlined in red equates to 4.143
acres or thereabouts.
Total plots within the red line equates to
7500 units as per planning Consent ref.
12/01109/AMC dated 26th October 2013

This is Plan 3 referred to in the
freight load of Consensus by
Greendykes Limited
along for Greendykes Limited

Persimmon Homes

Persimmon Homes Ltd
Unit 1
Wester Tait Business Park
Old Wod Court
Bridgton
West Lothian
EH34 2TQ

