LAND REGISTER OF SCOTLAND	Officer's ID/Date	Title Number
	2696 8/4/2015	ELN16648

SUPPLEMENTARY PLAN 5
TO THE TITLE PLAN

NOTE: This copy is a reduction of the original plan.

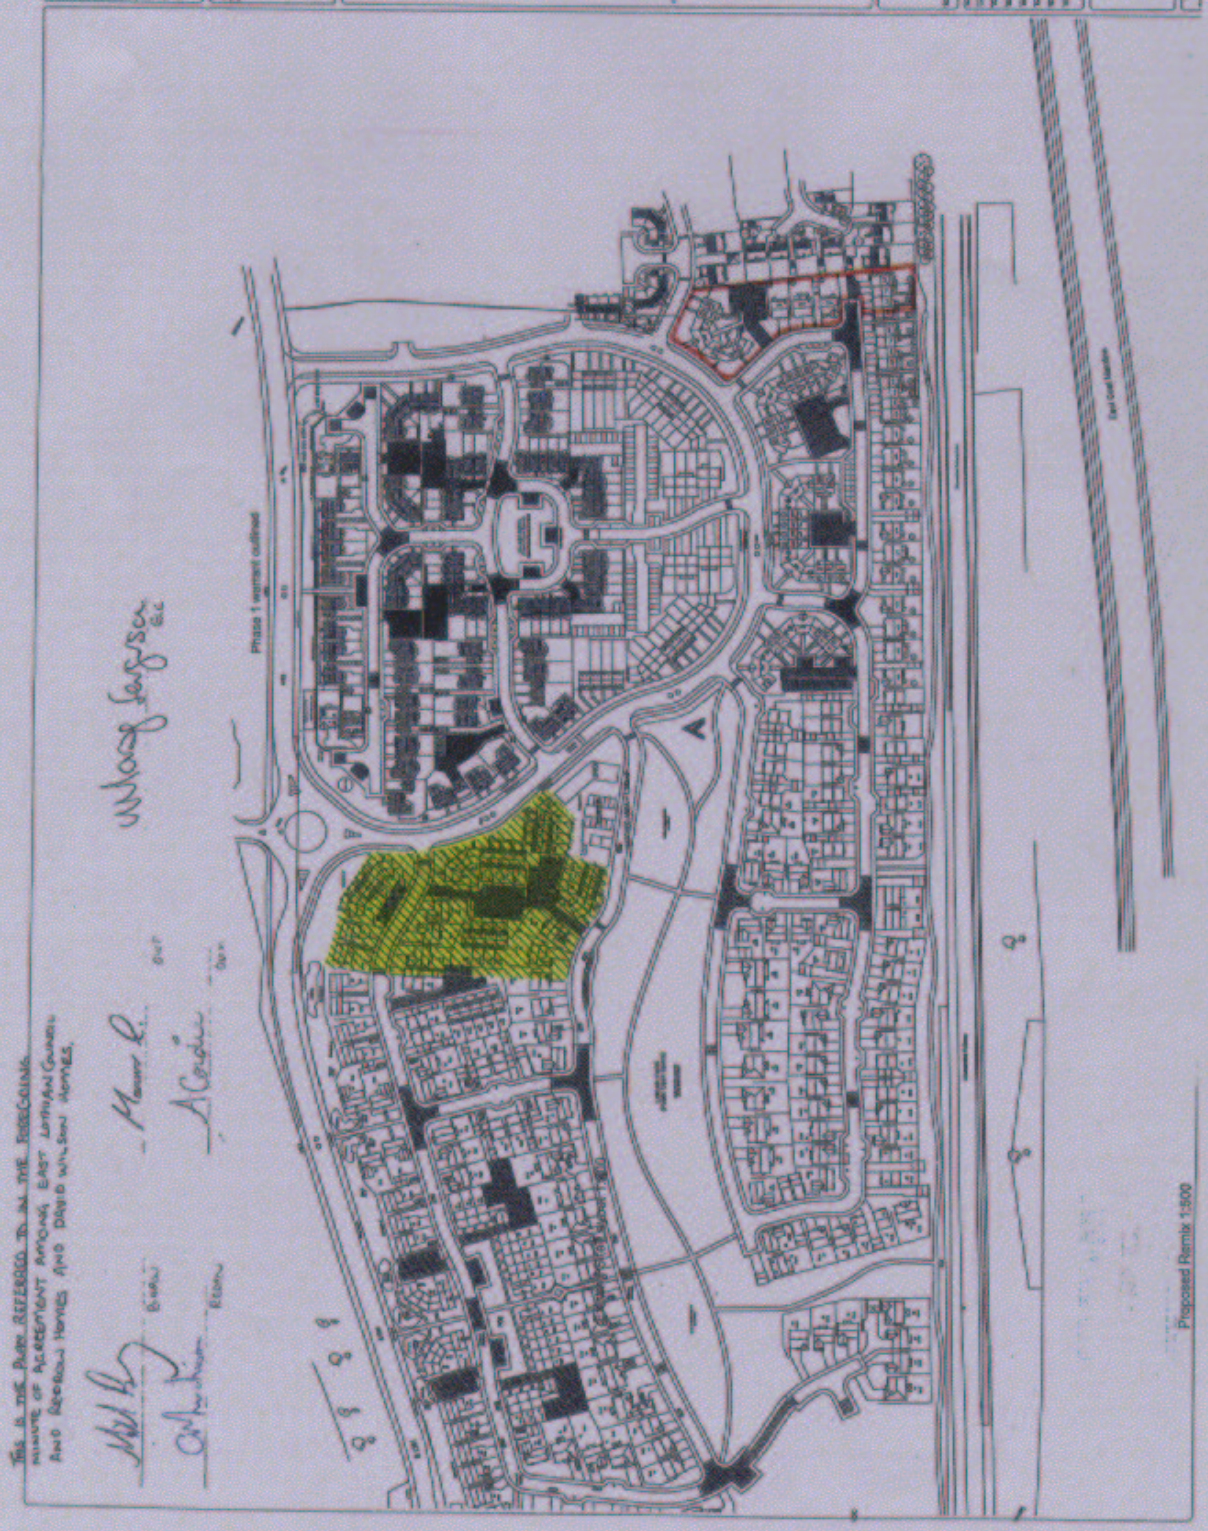

LAND REGISTER OF SCOTLAND	Officer's ID/Date	Title Number
	2696 8/4/2015	ELN16648

This is Plan 2 referred to in the foregoing Disposition

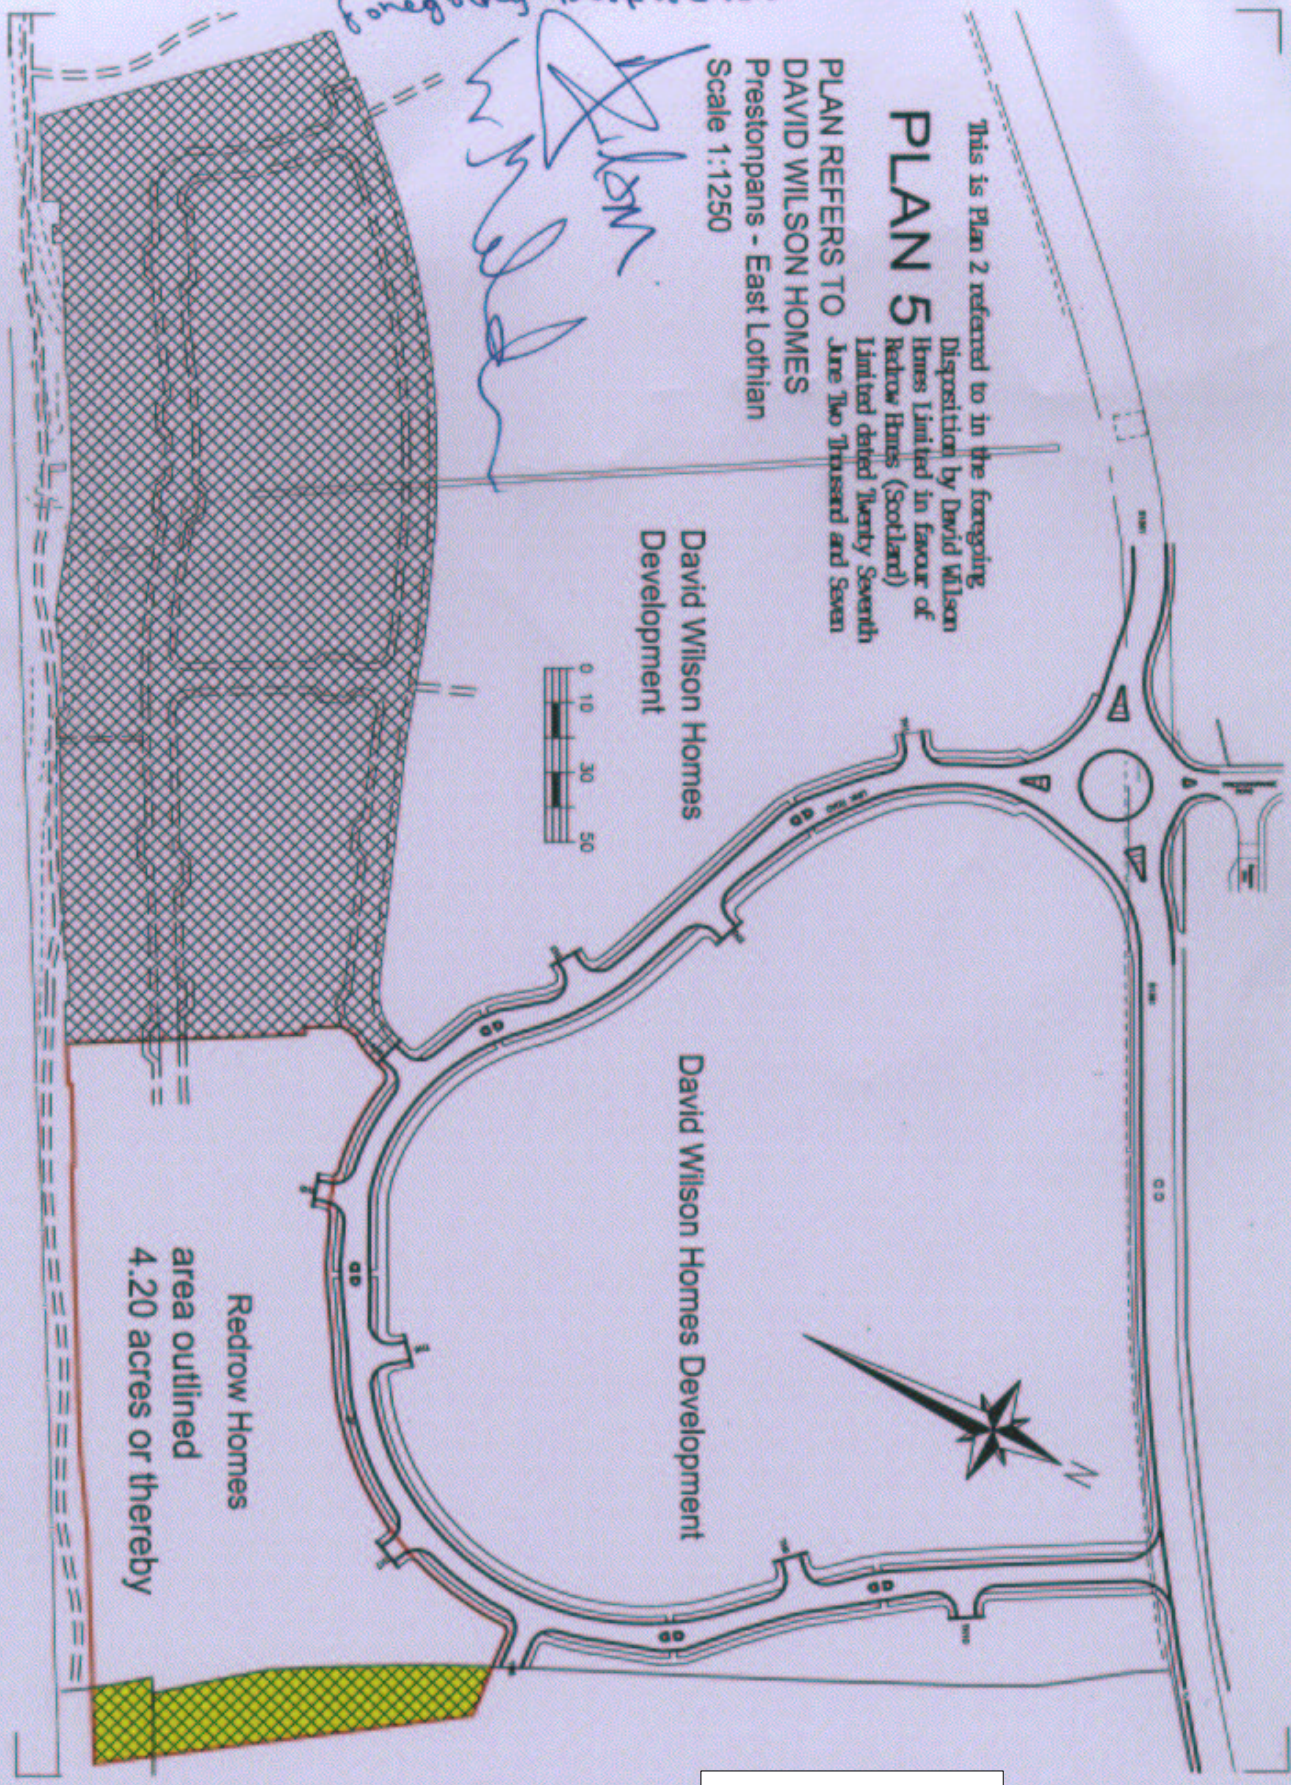

SUPPLEMENTARY PLAN 4
TO THE TITLE PLAN

LAND REGISTER OF SCOTLAND	Officer's ID/Date	Title Number
	2696 8/4/2015	ELN16648

NOTE: This copy is a reduction of the original plan.

22

SUPPLEMENTARY PLAN 3
TO THE TITLE PLAN

LAND REGISTER OF SCOTLAND	Officer's ID/Date	Title Number
	2696 8/4/2015	ELN16648

SUPPLEMENTARY PLAN 2
TO THE TITLE PLAN

NOTE: This copy is a reduction of the original plan.

PLAN REFERS TO
DAVID WILSON HOMES SCOTLAND
SILVER MEADOWS
PRESTONPANS

Master Deed of Conditions

Inchview
Inchview
Cuthill
COUNTY SQUARE
Bowling Green
Playground
Path
East Lodge
Preston Grange
(Club House)
Tank
Rowberry Walk
Cuthi

LAND REGISTER OF SCOTLAND	Officer's ID / Date	Supplementary Plan to Title
	3135 16/1/2013	**ELN16648-1**
N	ORDNANCE SURVEY NATIONAL GRID REFERENCE	140m
	NT3772NE NT3873SW NT3873SE NT3873NW	Survey Scale 1/1250

CROWN COPYRIGHT © – This copy has been produced from the ROS Digital Mapping System on 21/07/2020 with the authority of Ordnance Survey under Section 47 of the Copyright, Designs and Patents Act 1988. Unless there is a relevant exception to copyright, the copy must not be copied without the prior permission of the copyright owner. OS Licence no 100041182.

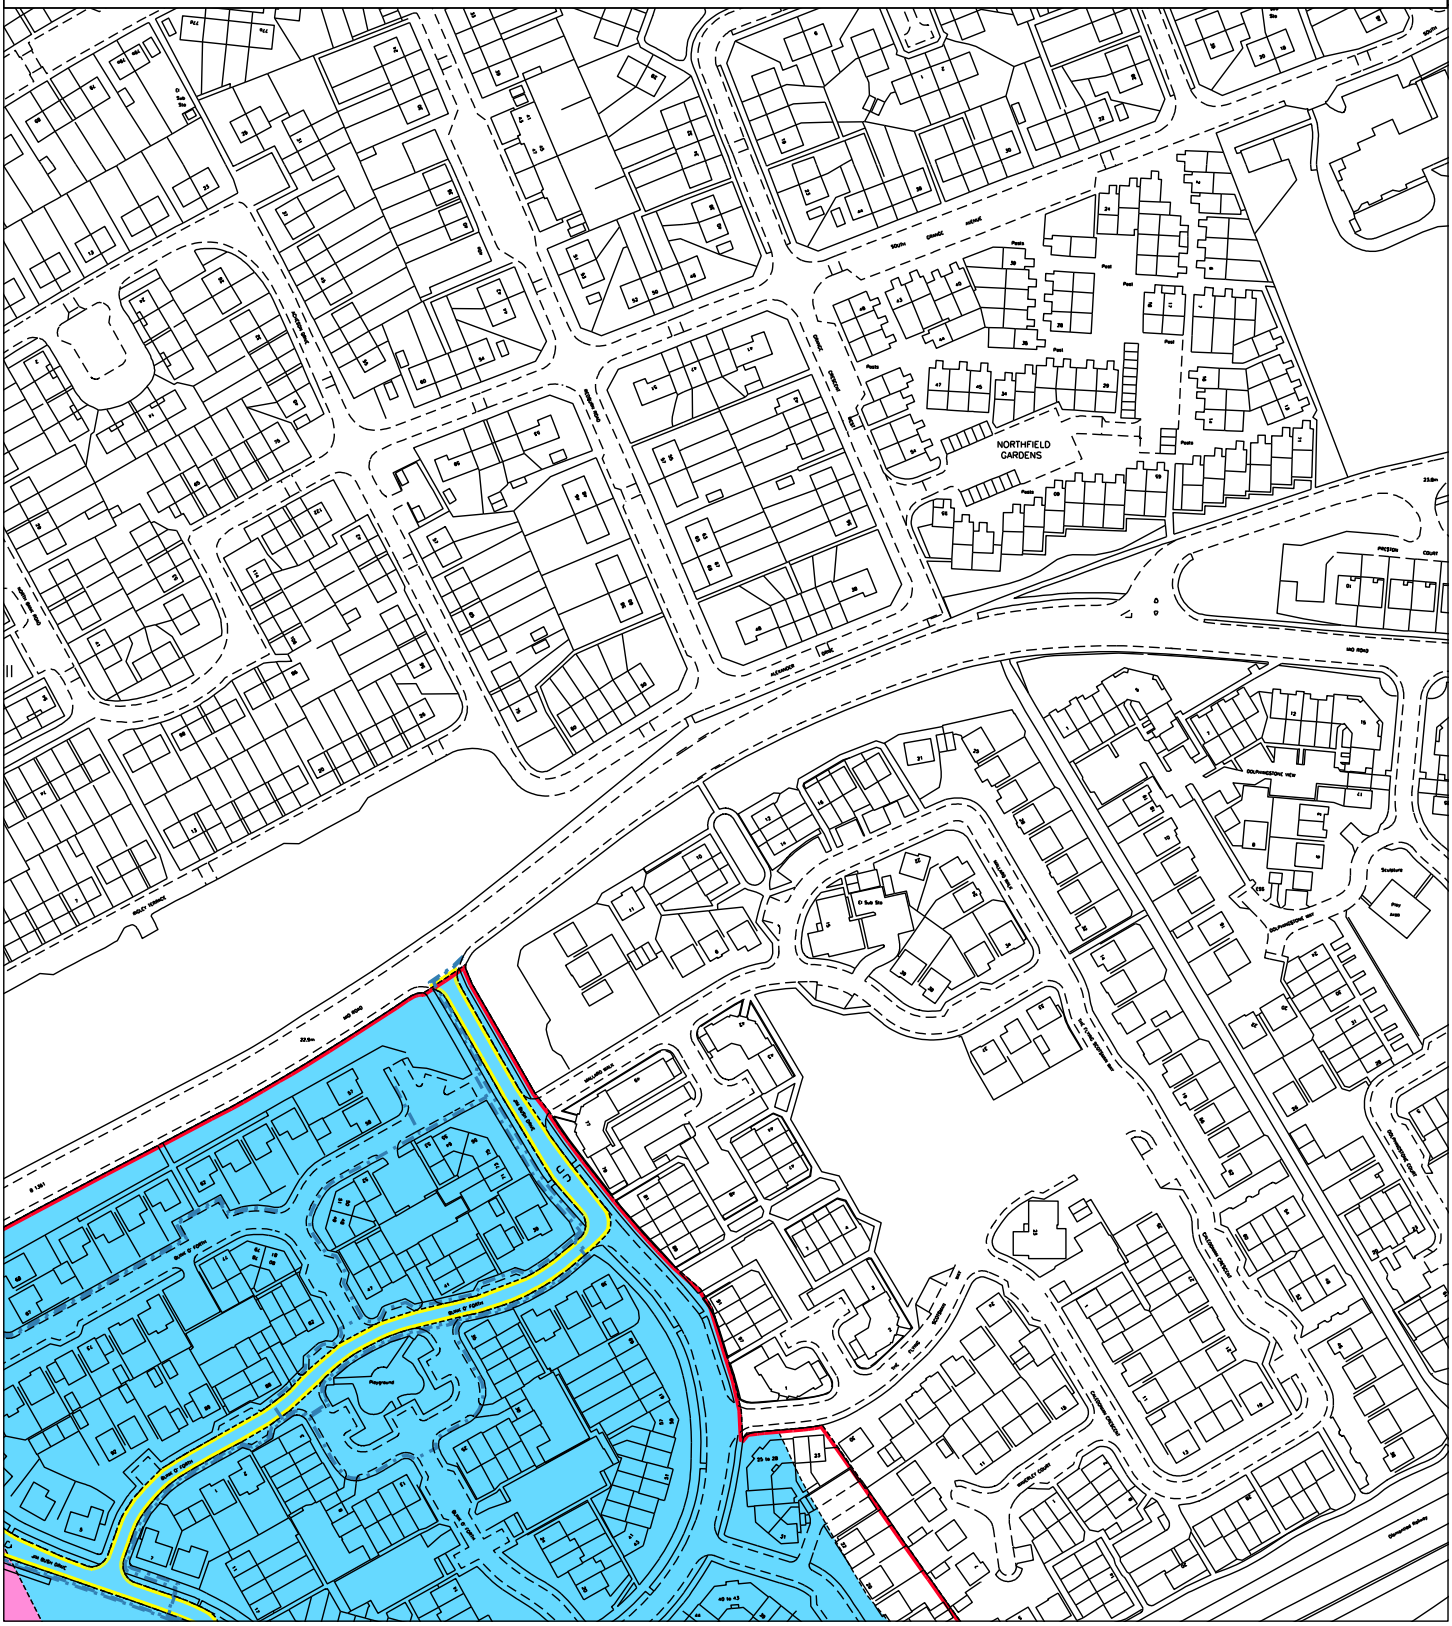

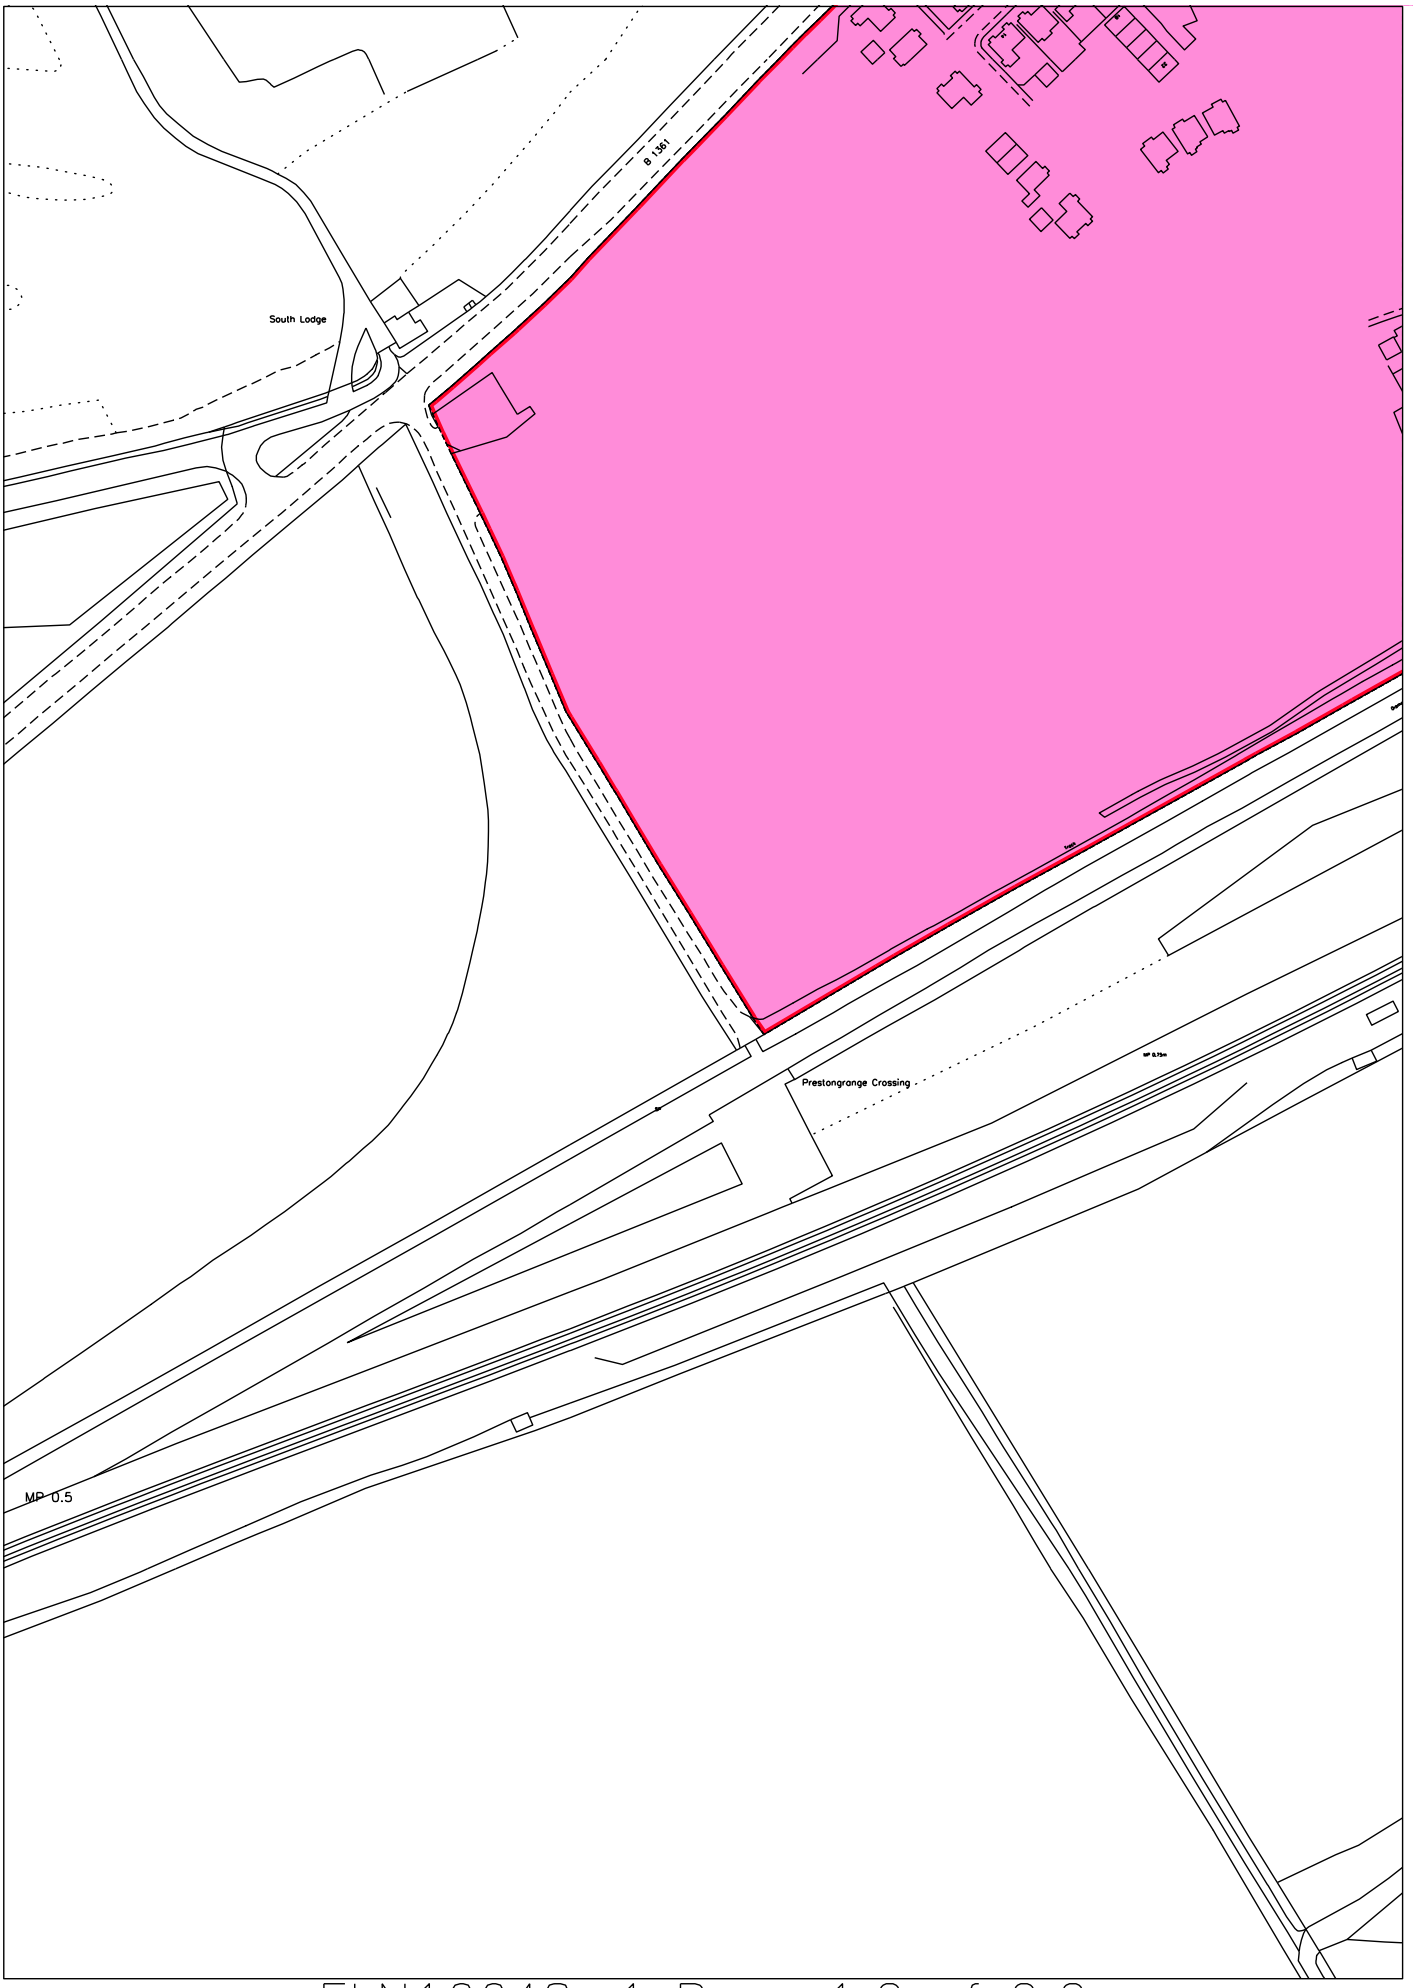
B 1361
South Lodge
Prestongrange Crossing
MP 0.5

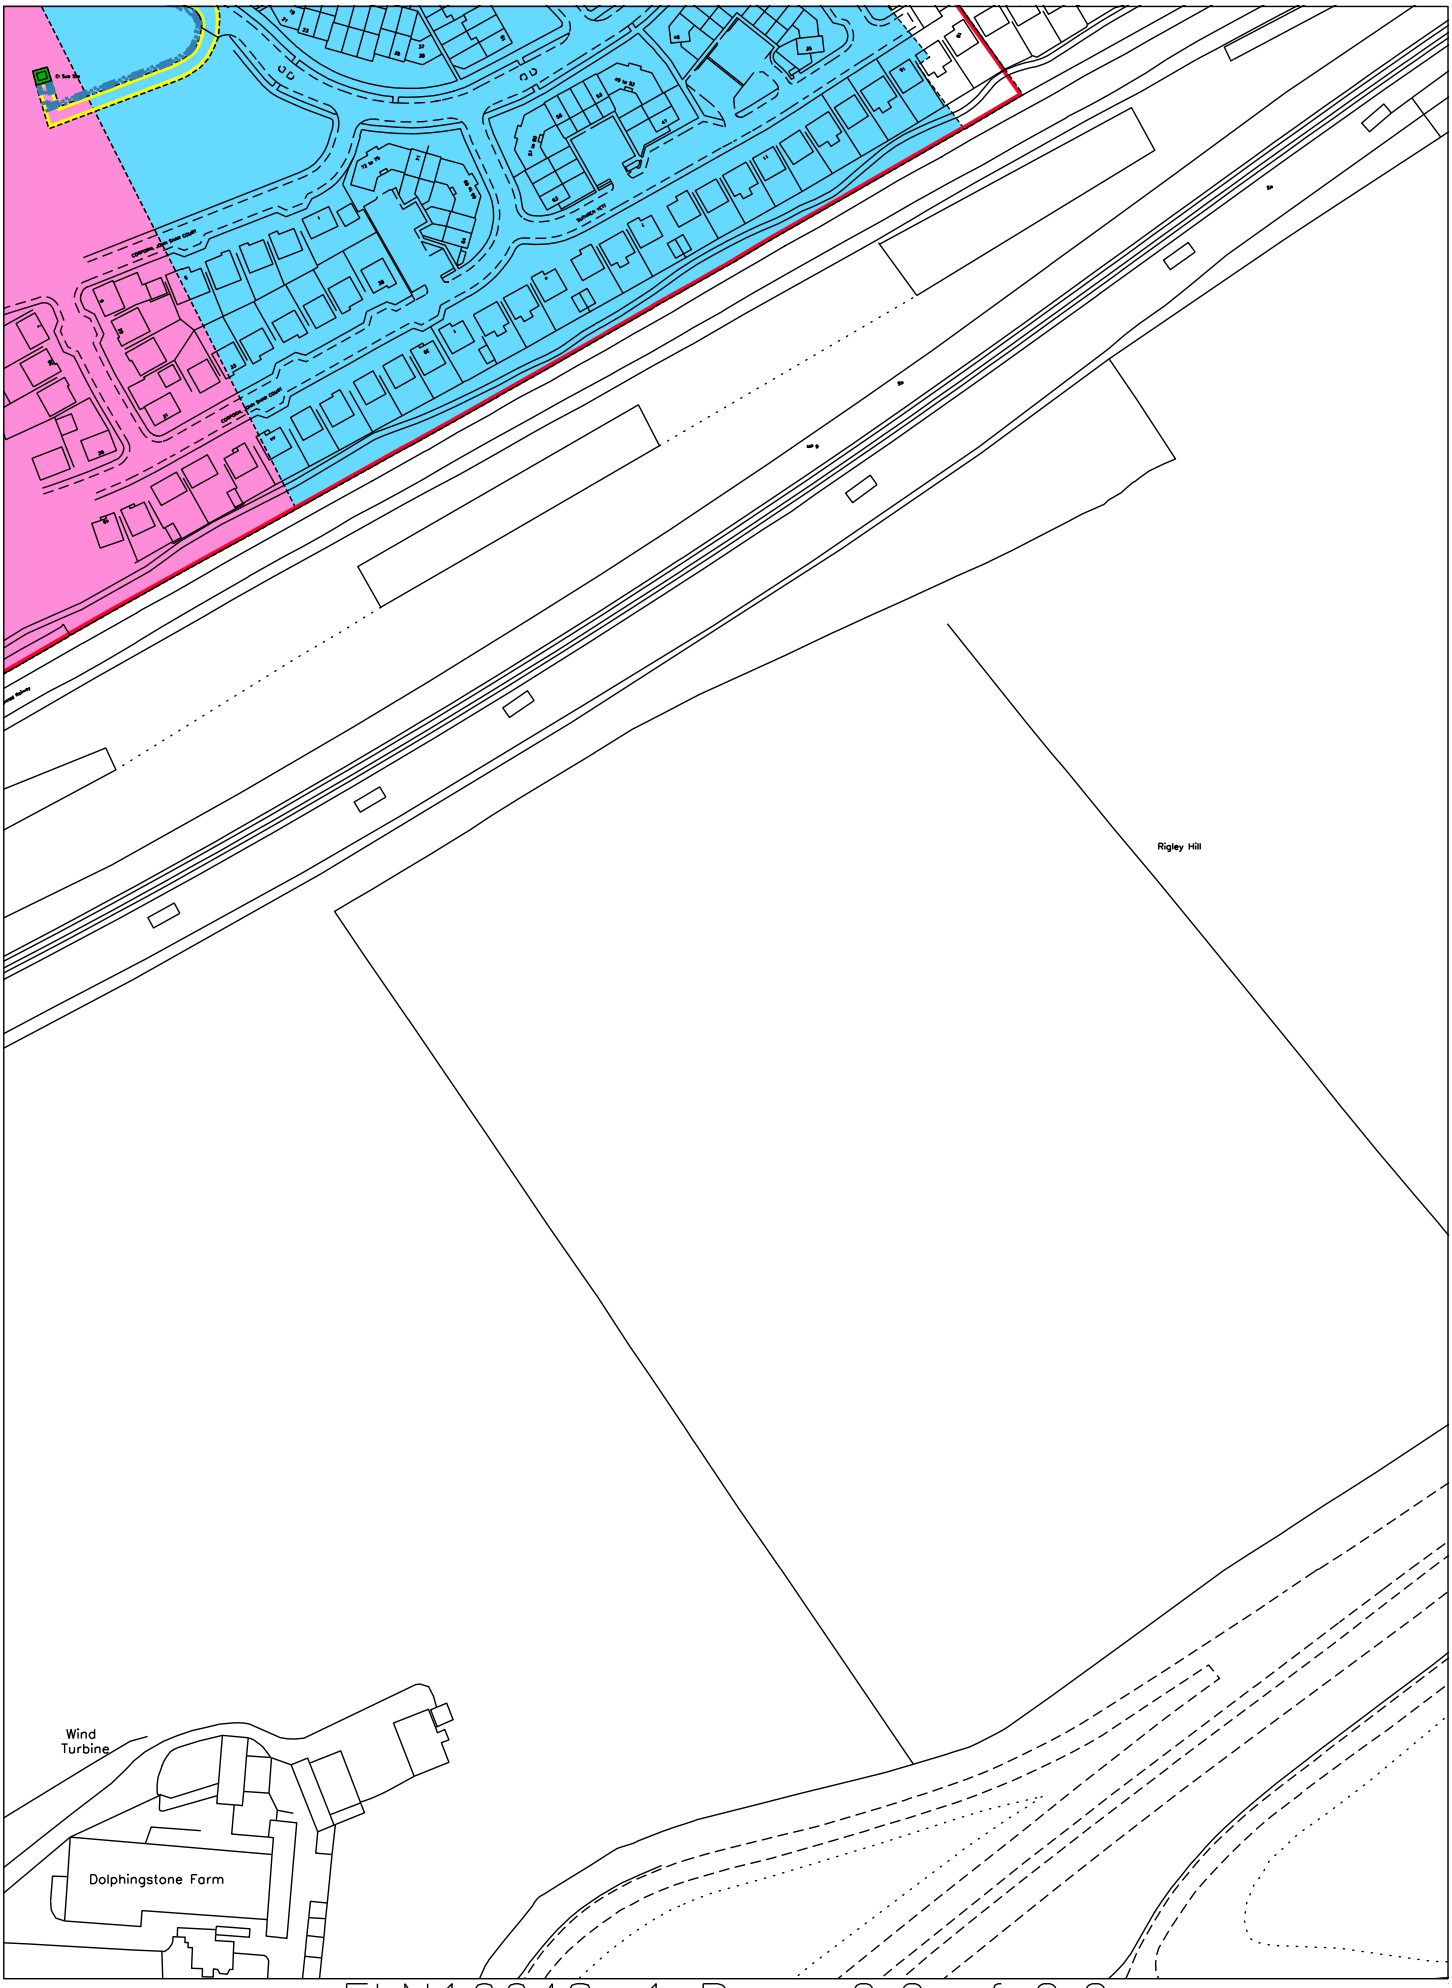
Rigley Hill
Wind
Turbine
Dolphingstone Farm

LAND REGISTER OF SCOTLAND	Officer's ID / Date	TITLE NUMBER
	2696 8/4/2015	**ELN16648**
N	ORDNANCE SURVEY NATIONAL GRID REFERENCE	70m
	NT3873SW NT3873SE NT3873NW NT3873NE	Survey Scale 1/1250
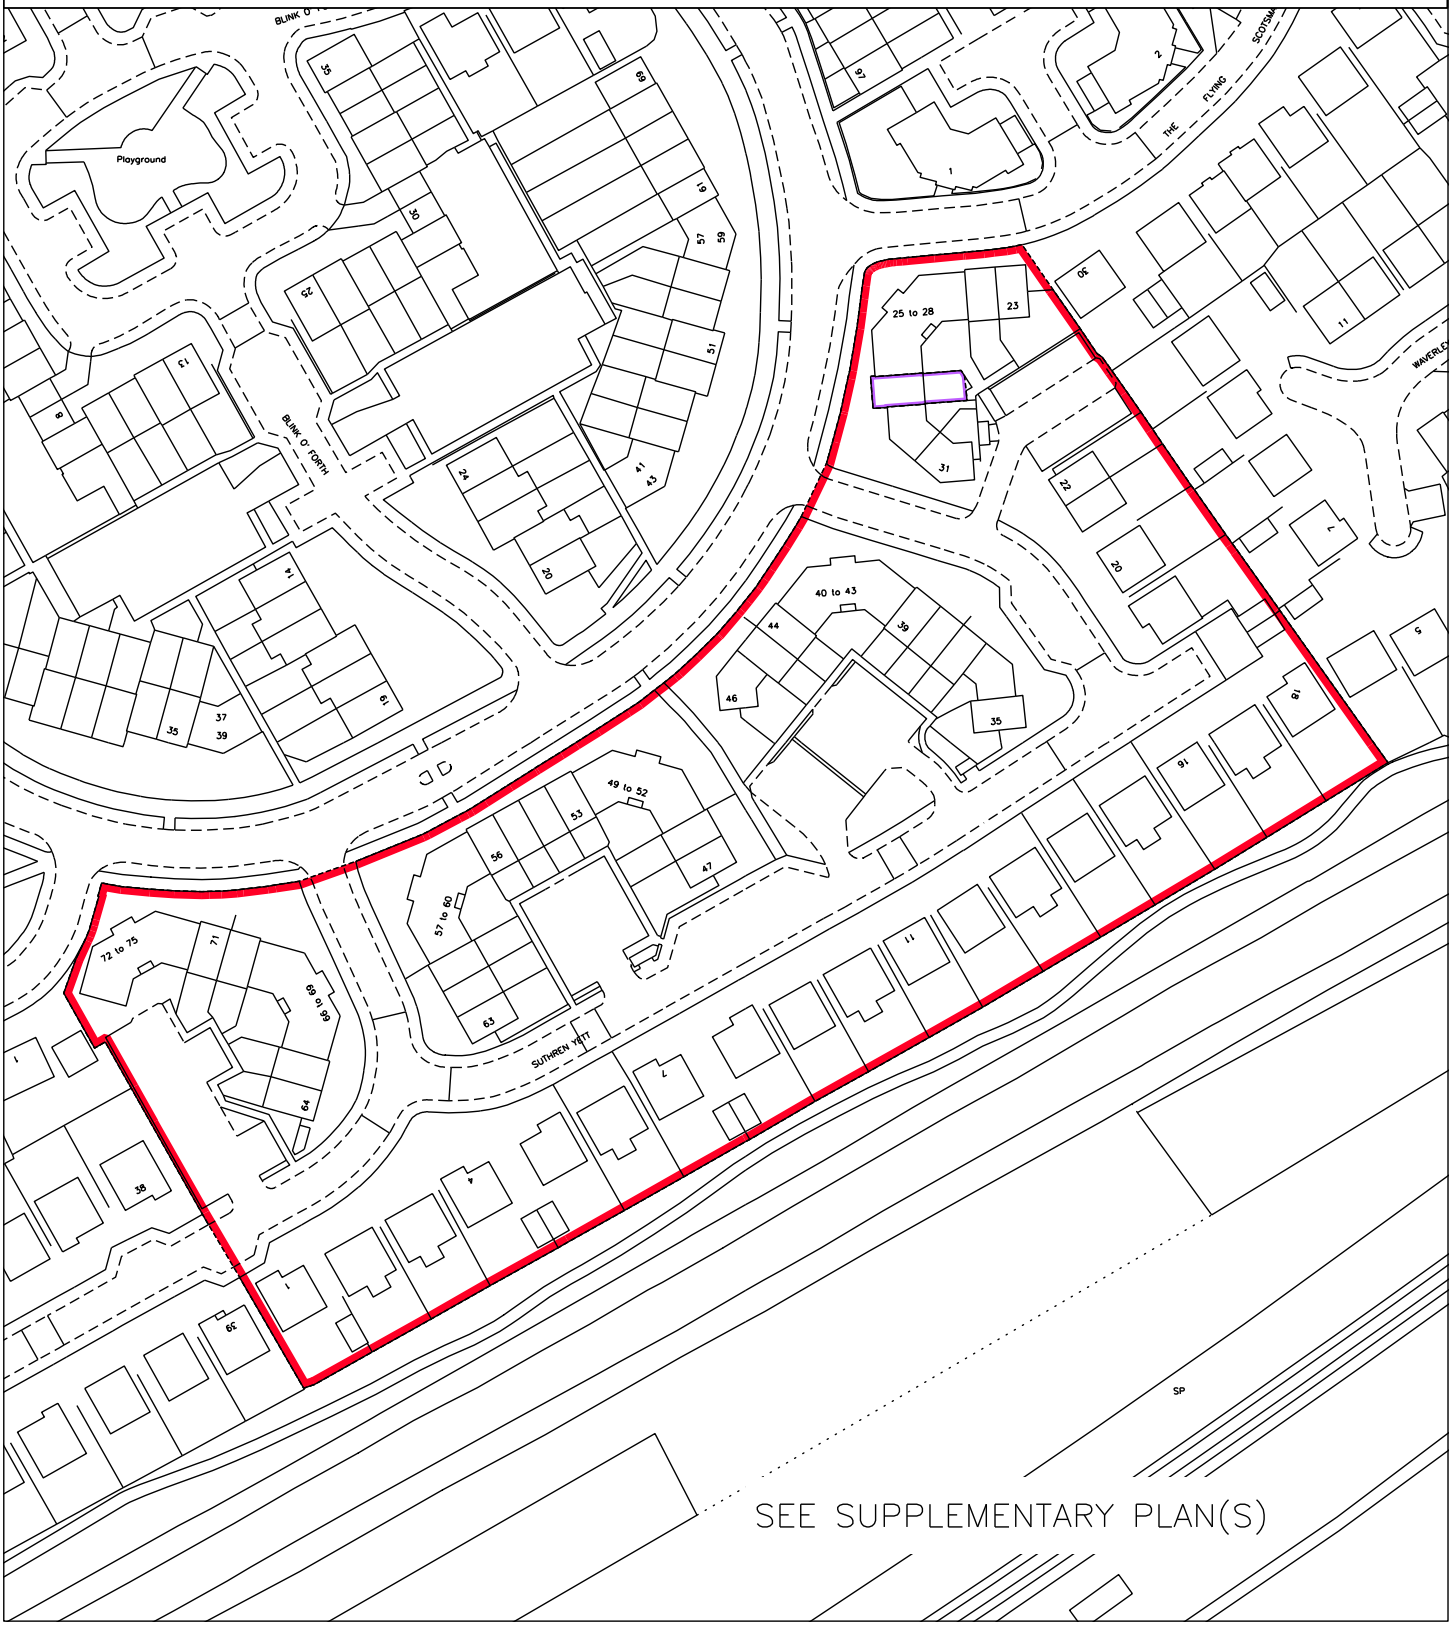
CROWN COPYRIGHT © – This copy has been produced from the ROS Digital Mapping System on 21/07/2020 with the authority of Ordnance Survey under Section 47 of the Copyright, Designs and Patents Act 1988. Unless there is a relevant exception to copyright, the copy must not be copied without the prior permission of the copyright owner. OS Licence no 100041182.