LAND REGISTER OF SCOTLAND	Officer's ID / Date	TITLE NUMBER
	3135 25/9/2013	**GLA179277**
N	ORDNANCE SURVEY NATIONAL GRID REFERENCE	70m
	NS5963NW NS5963NE NS5964SW NS5964SE	Survey Scale 1/1250

CROWN COPYRIGHT © – This copy has been produced from the ROS Digital Mapping System on 24/03/2021 with the authority of Ordnance Survey under Section 47 of the Copyright, Designs and Patents Act 1988. Unless there is a relevant exception to copyright, the copy must not be copied without the prior permission of the copyright owner. OS Licence no 100041182.

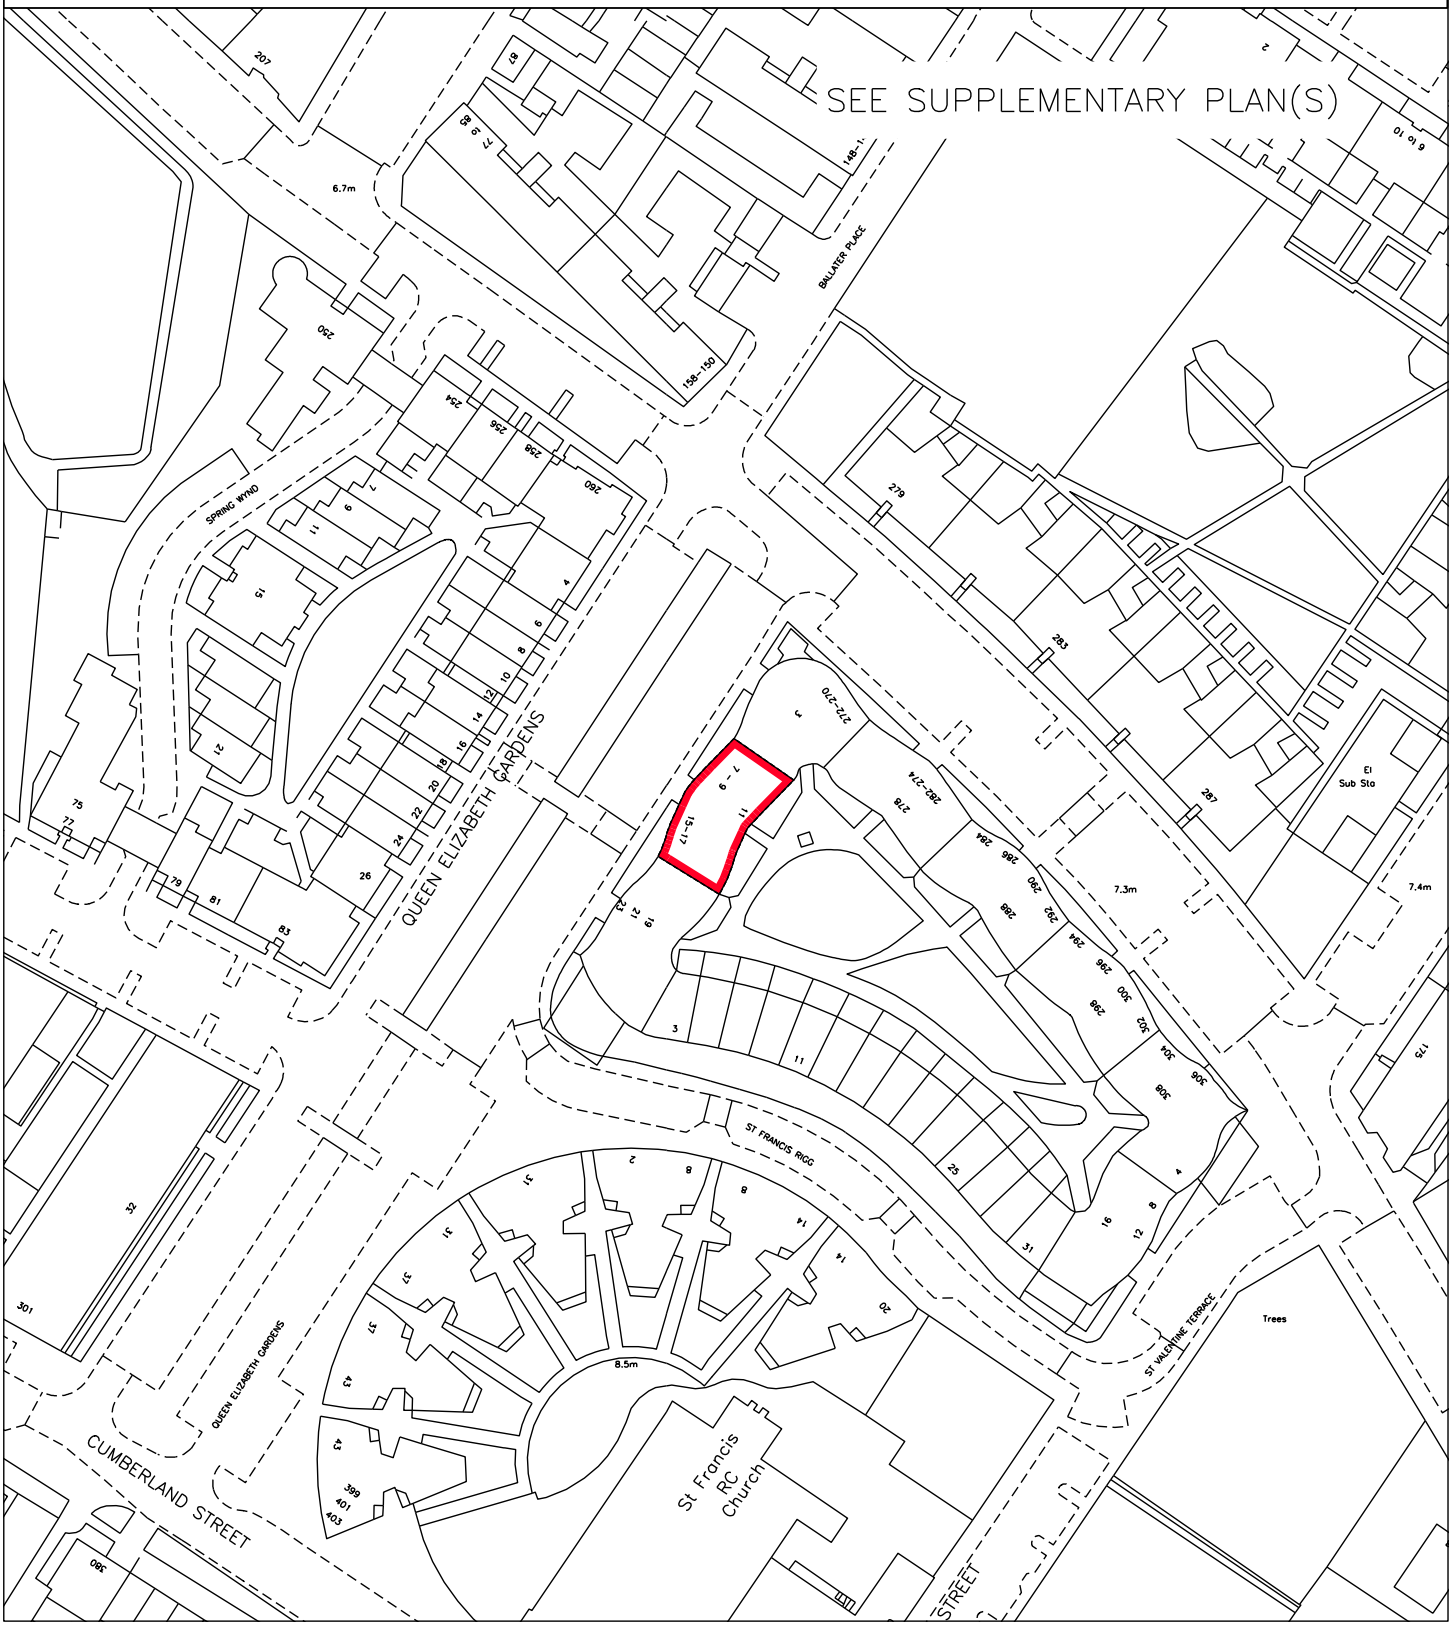

LAND REGISTER OF SCOTLAND	Officer's ID / Date	Supplementary Plan to Title
	4697 24/11/2015	**GLA179277-1**
N	ORDNANCE SURVEY NATIONAL GRID REFERENCE	140m
	NS5963NW NS5963NE NS5964SW NS5964SE	Survey Scale 1/1250

CROWN COPYRIGHT © – This copy has been produced from the ROS Digital Mapping System on 24/03/2021 with the authority of Ordnance Survey under Section 47 of the Copyright, Designs and Patents Act 1988. Unless there is a relevant exception to copyright, the copy must not be copied without the prior permission of the copyright owner. OS Licence no 100041182.

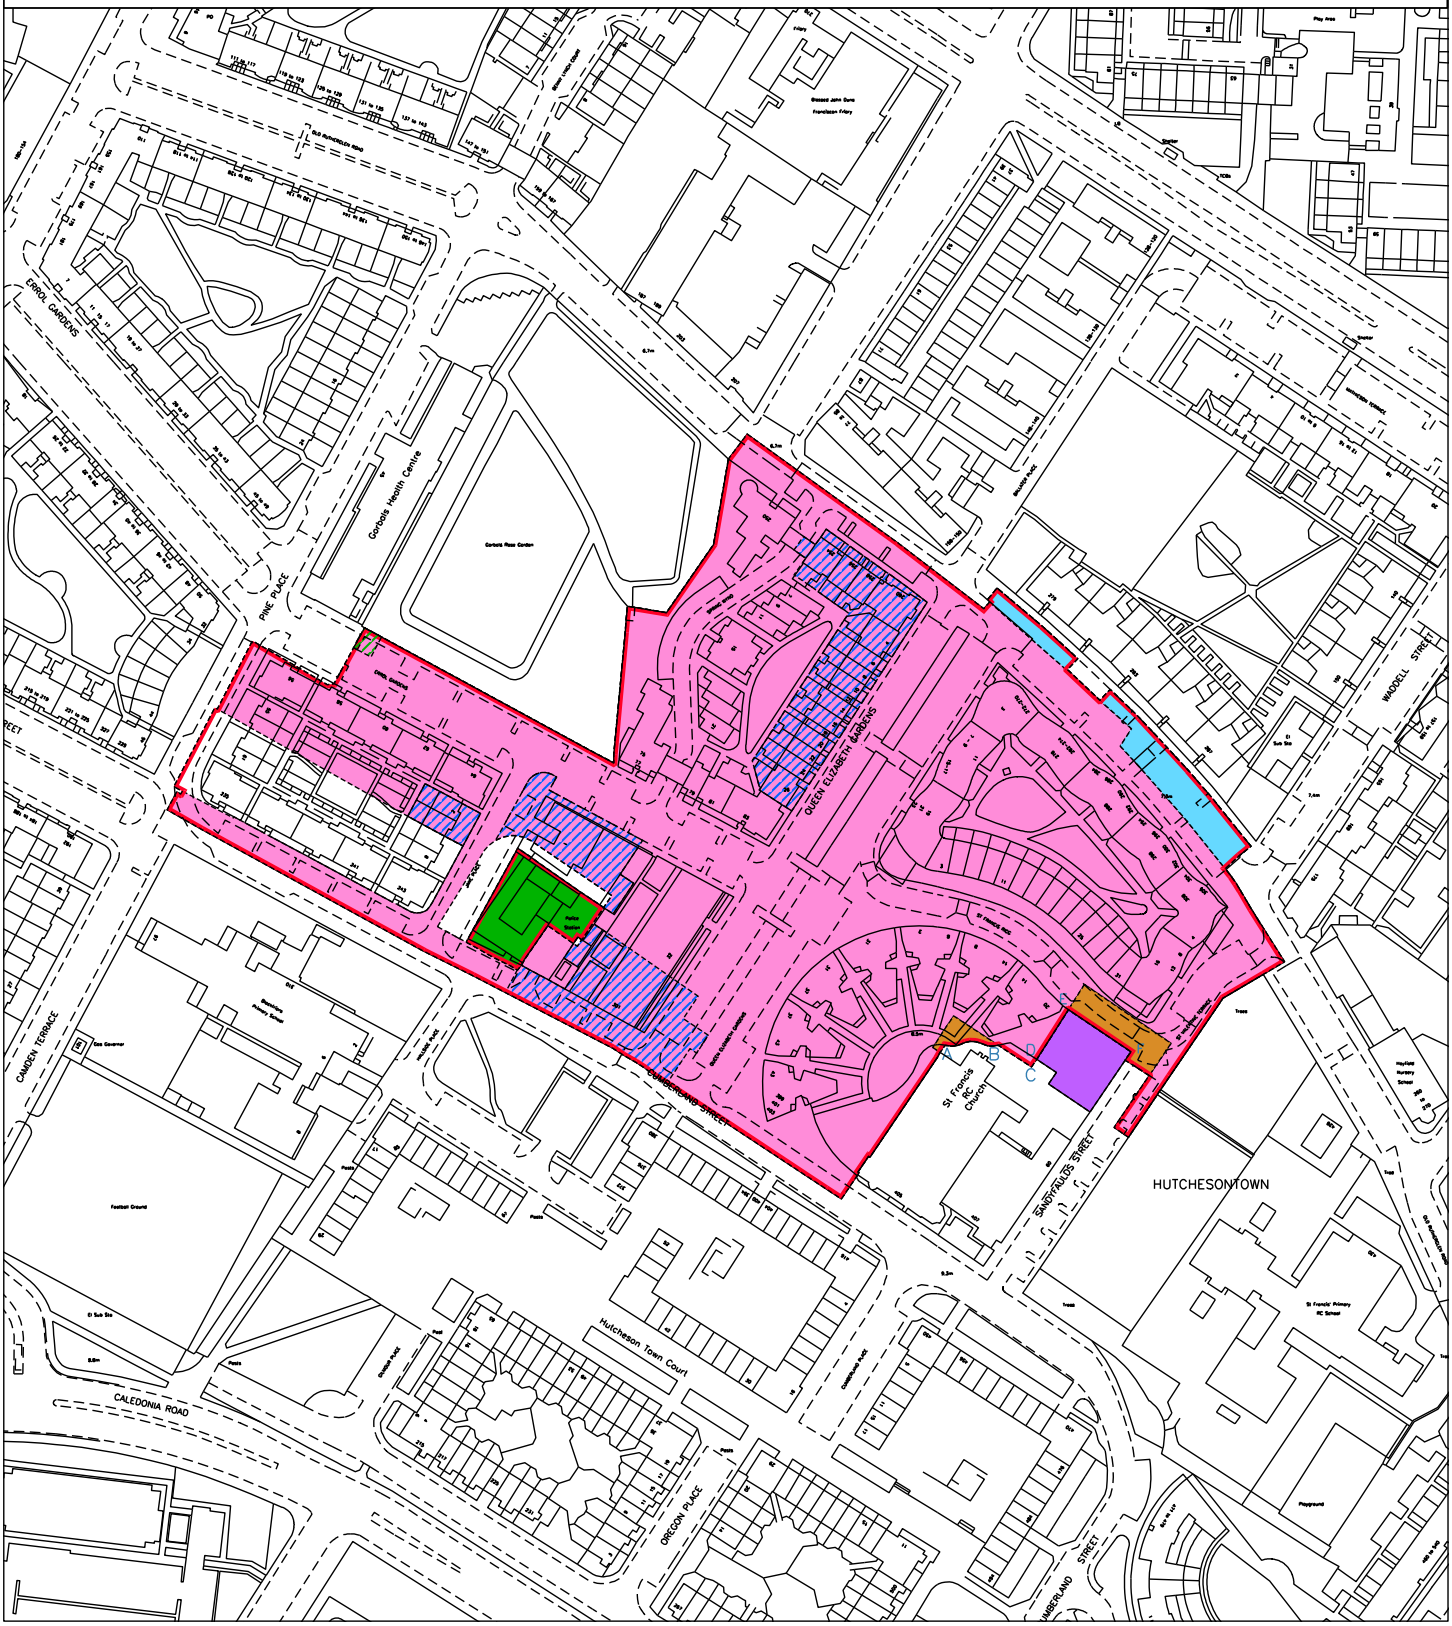

LAND REGISTER OF SCOTLAND	Officer's ID/Date	Title Number
	3135 25/9/2013	GLA179277

SUPPLEMENTARY PLAN 2
TO THE TITLE PLAN